



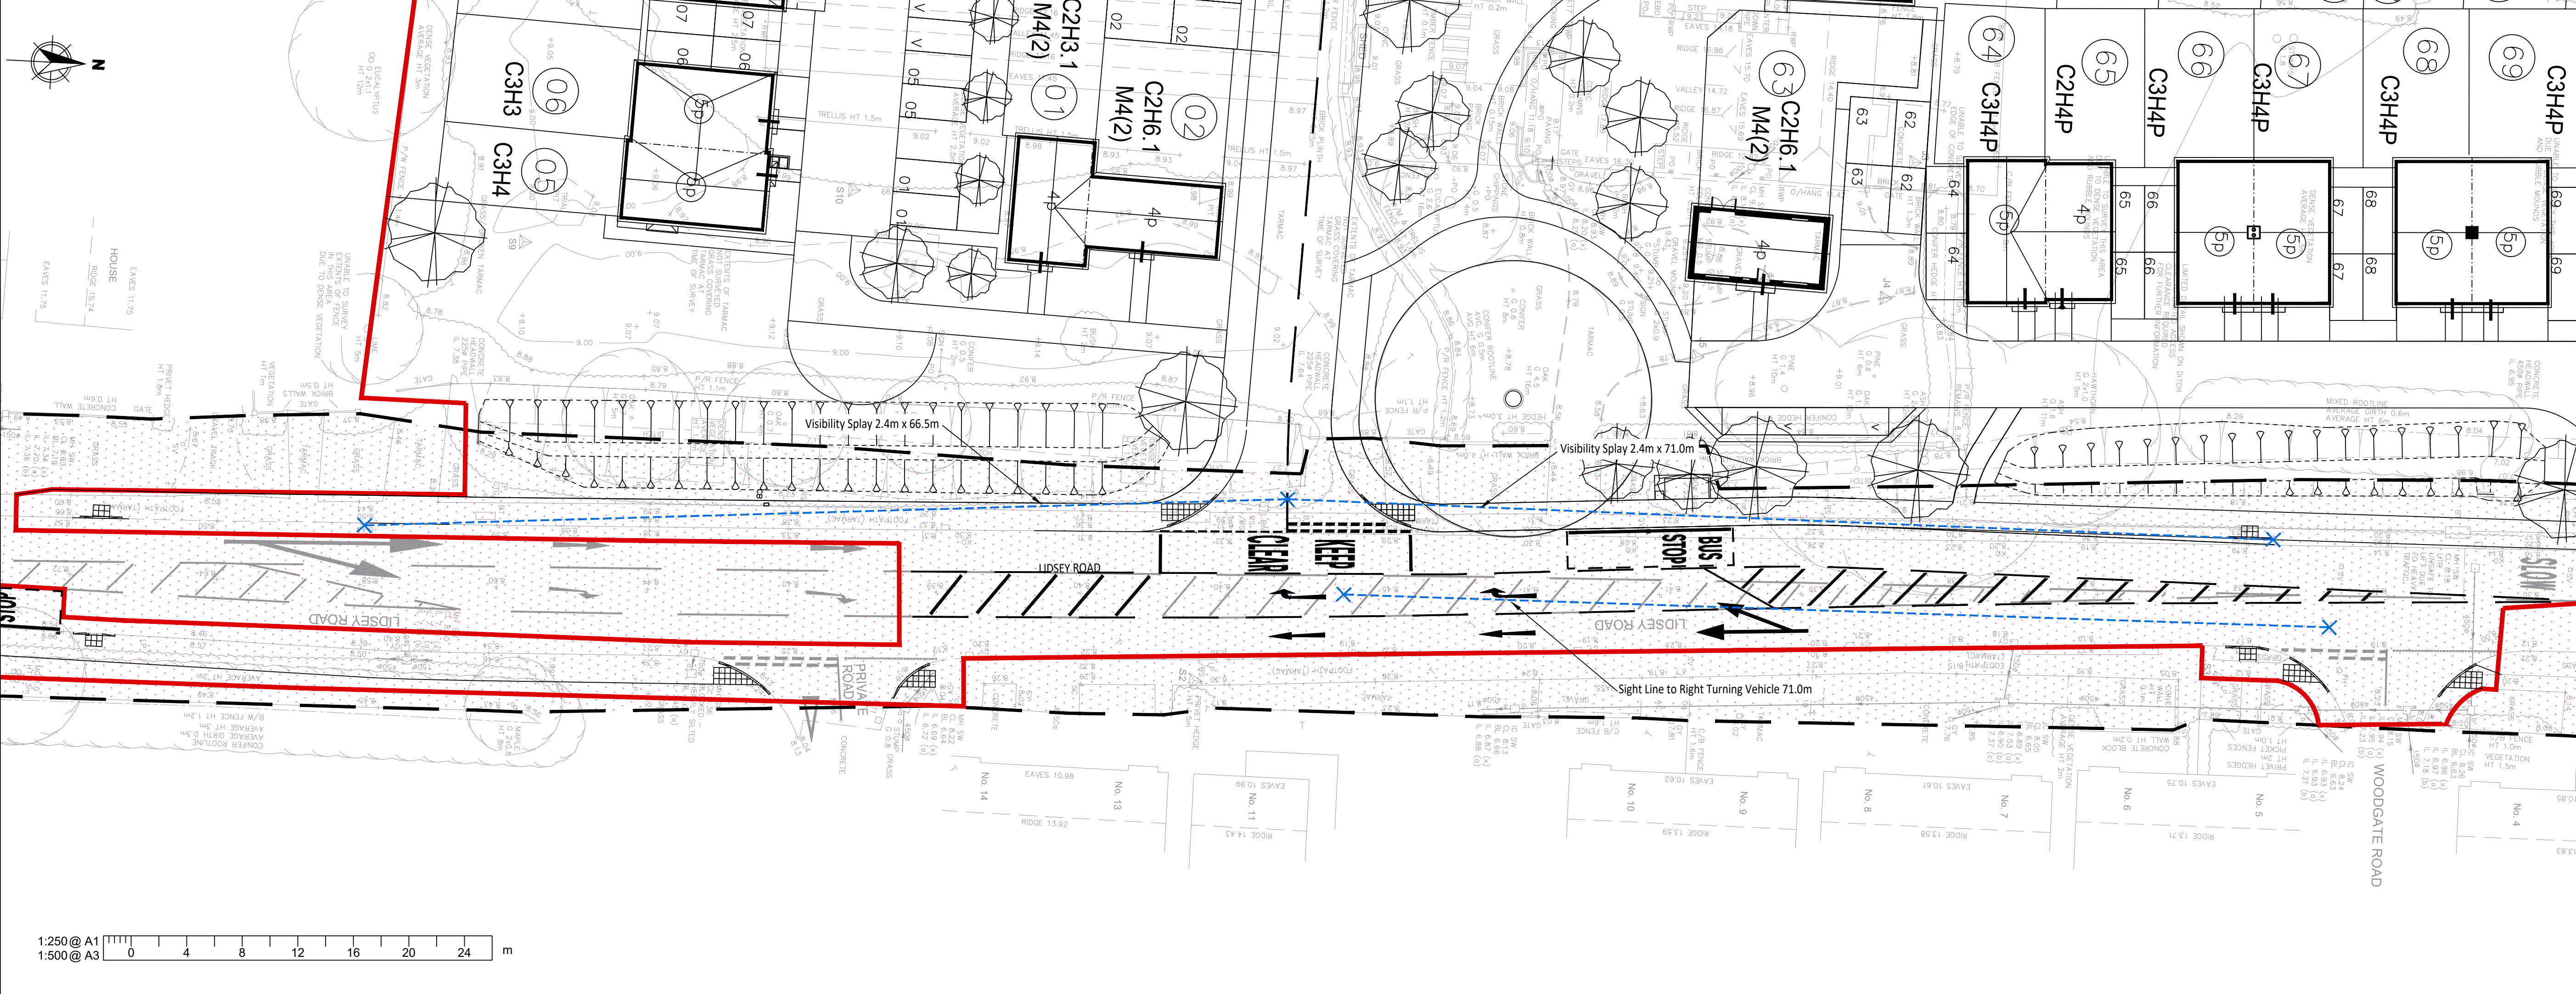

- NOTES**
- This drawing is to be read in conjunction with all other Bright Plan drawings, and with all relevant Architect's and Engineer's drawings and specification. Any discrepancies found are to be reported immediately to the Engineer.
 - Bright Plan accepts no responsibility for inaccuracies in data provided by third parties such as topographic surveys or Ordnance Survey mapping.
 - Do not scale, work to figured dimensions only. All dimensions are in millimeters unless noted otherwise and all levels are in metres from the topographic survey datum.
 - Any information given regarding existing underground services is given in good faith after consultation with the relevant authority, however accuracy is not certain.
- LEGEND-**
- Site Boundary
 - Highway Boundary
 - Existing Road
 - Markings
 - Visibility Splays

J	Revised Layout	23/03/2022
I	Revised Layout	11/05/2021
H	Revised Layout	21/07/2021
G	Revised Layout	19/01/2021
F	Revised Layout	20/04/2020
E	Revised Layout	20/04/2020
D	Revised Layout and Bank	13/03/2020
C	RSA Changes	09/03/2020
B	Revised Layout	21/02/2020
A	Revised Access	23/01/2020
-	Original Issue	17/01/2020

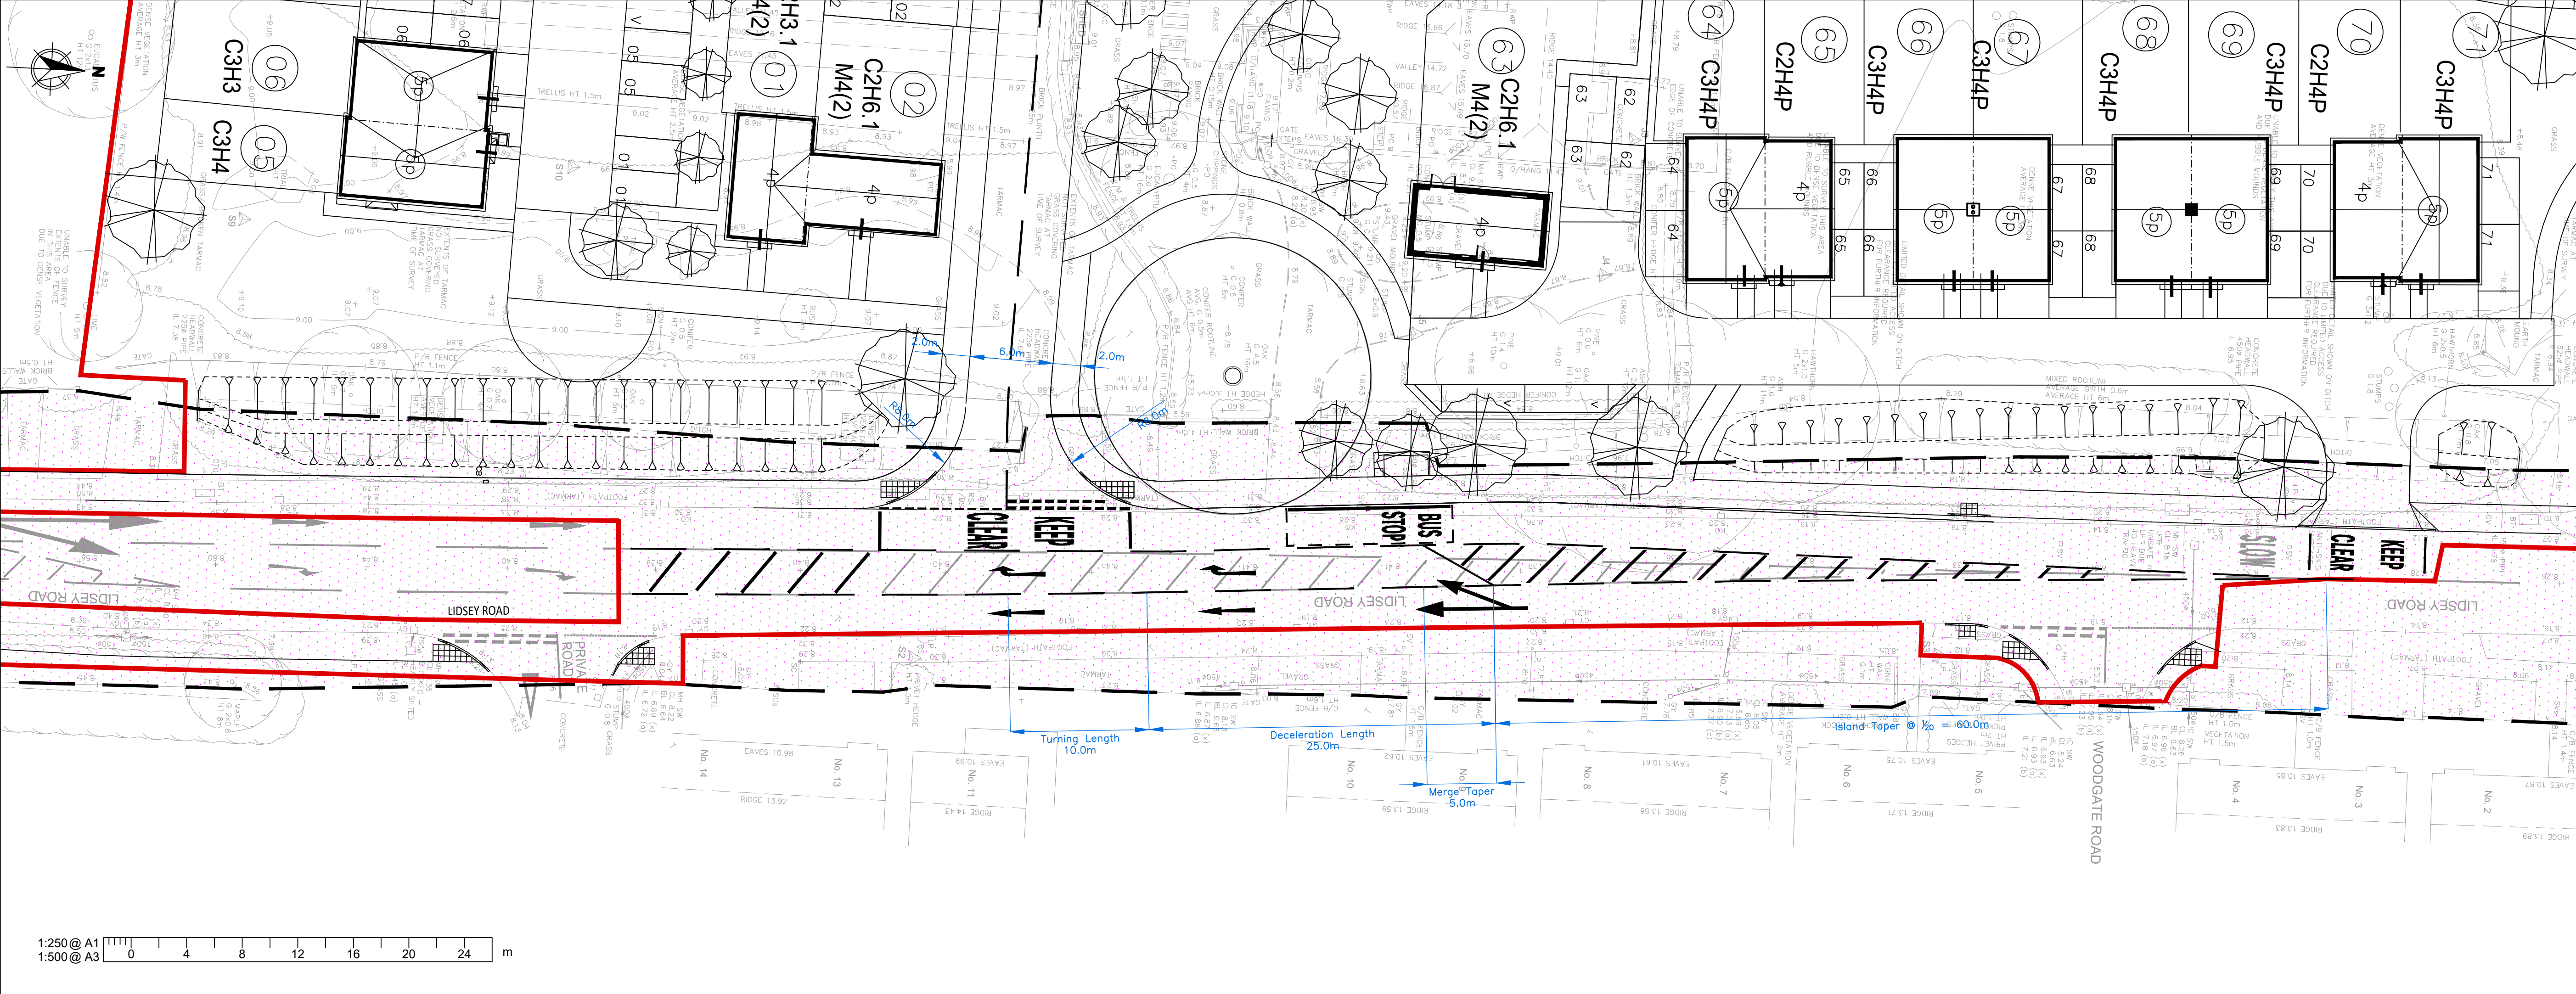

BRIGHT PLAN
Transport Planning and Civil Engineering Consultants
2 West Barn, Norton Lane, Chichester, West Sussex PO20 3AP
Tel: 01243 210418 Email: enquiries@bpccivil.co.uk
www.bpccivil.co.uk

Drawing Status	FINAL
Client	Thakeham Client
Project	Wings Nirserly, Woodgate, Chichester
Drawing Title	Access Overview and Visibility Splays
Scale	1:250
Date	Mar 22
Drawn By	SMO
Checked By	PMR
Drawing No.	2019-6115-001
Rev.	J