



NOTES

-LEGEND-

Site Boundary
Existing Road
Markings

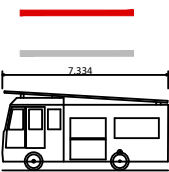

Fire Tender	7.334m
Overall Length	2.286m
Overall Width	2.495m
Overall Body Height	0.380m
Min Body Ground Clearance	2.286m
Track Width	5.00s
Lock to lock time	8.000m
Kerb to Kerb Turning Radius	

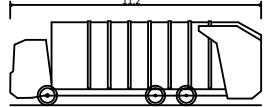

Phoenix 2 Duo (P2-15W with Elite 6x4 chassis)	11.200m
Overall Length	2.530m
Overall Width	3.751m
Overall Body Height	0.304m
Min Body Ground Clearance	2.500m
Track Width	4.00s
Lock to lock time	9.500m
Kerb to Kerb Turning Radius	

K	Revised Layout	31/03/2022
J	Revised Layout	11/05/2021
I	Revised Layout	21/01/2021
H	Revised Layout	19/01/2021
G	Revised Layout	24/07/2020
F	Revised Layout	20/07/2020
E	Revised Layout	11/06/2020
D	Revised Layout	20/04/2020
C	Revised Layout and Bank	13/03/2020
B	RSA Changes	09/03/2020
A	Layout Update	02/03/2020
-	Original Issue	13/02/2020

Rev.	Amendments	Date
------	------------	------



BRIGHT PLAN

Transport Planning and Civil Engineering Consultants
2 West Barn, Norton Lane, Chichester, West Sussex PO20 3AF
Tel: 01243 210418 Email: enquiries@bpcivils.co.uk
www.bpcivils.co.uk

Drawing Status	Final
----------------	-------

Client	Thakeham Client
--------	-----------------

Project	Wings Nursery, Woodgate Chichester
---------	---------------------------------------

Drawing Title	Internal Layout Turning Head Swept Path Analysis
---------------	---

Scale	Date	Drawn By	Checked
As Shown	Mar 22	SMO	ALB

Drawing No.	Rev.
2019-6115-007	K

