


scale 1:2

Return to main
elevation page

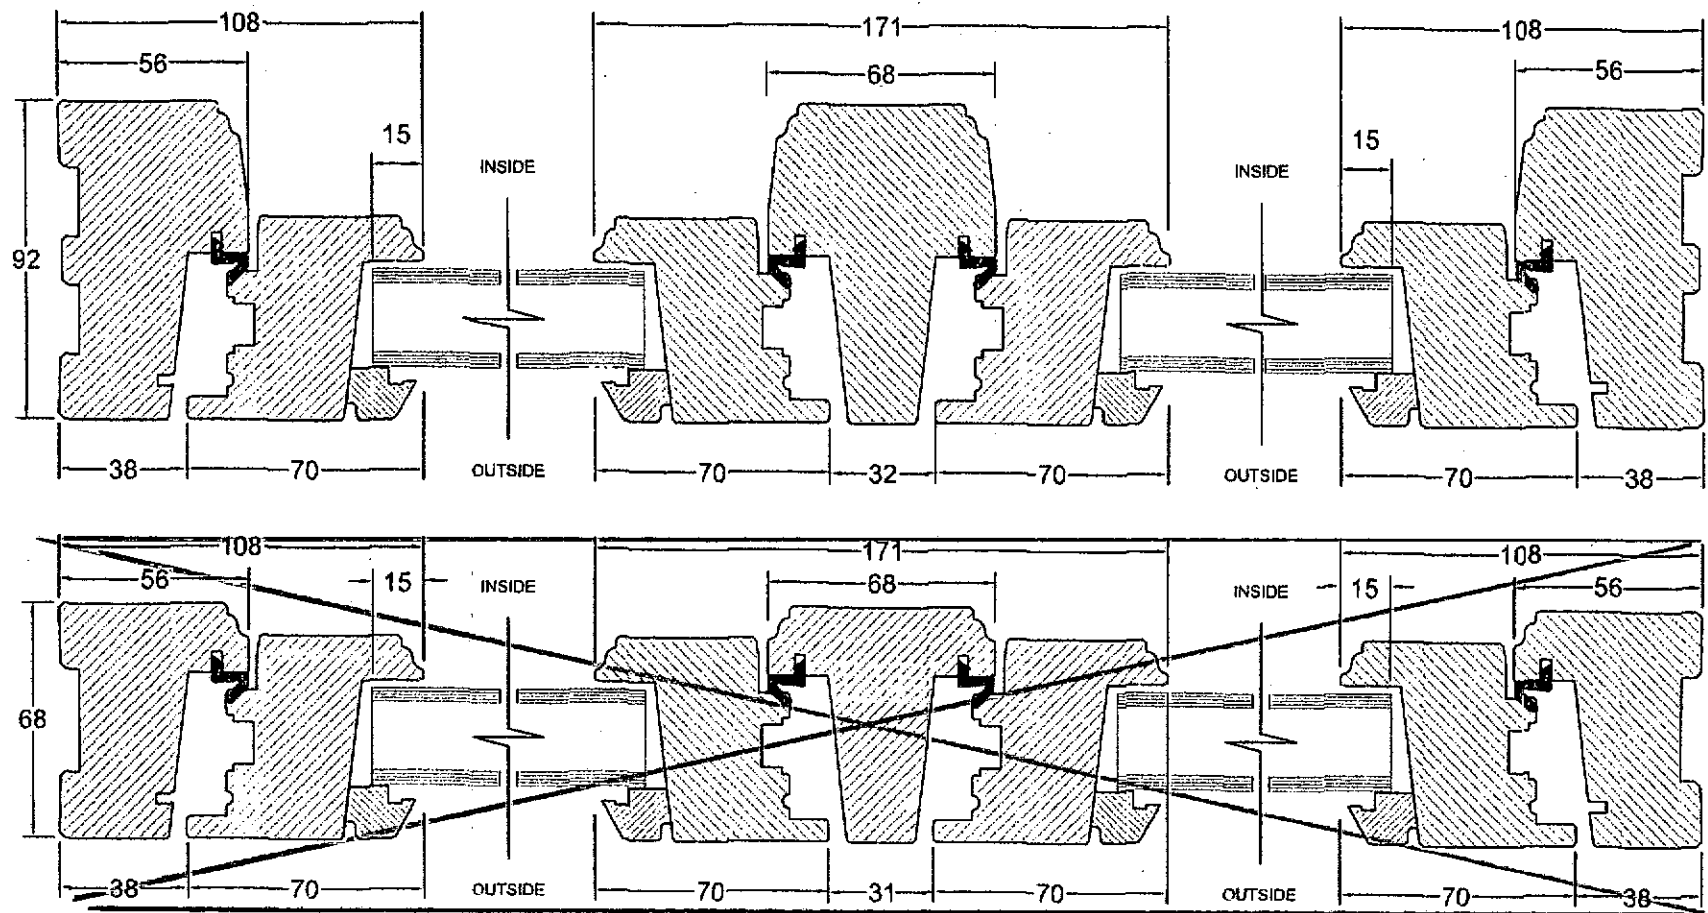

FLAT 2 JUBILEE HOUSE

PO BOX 10

ATTACHMENT

2B

AL/35/11/1/L