





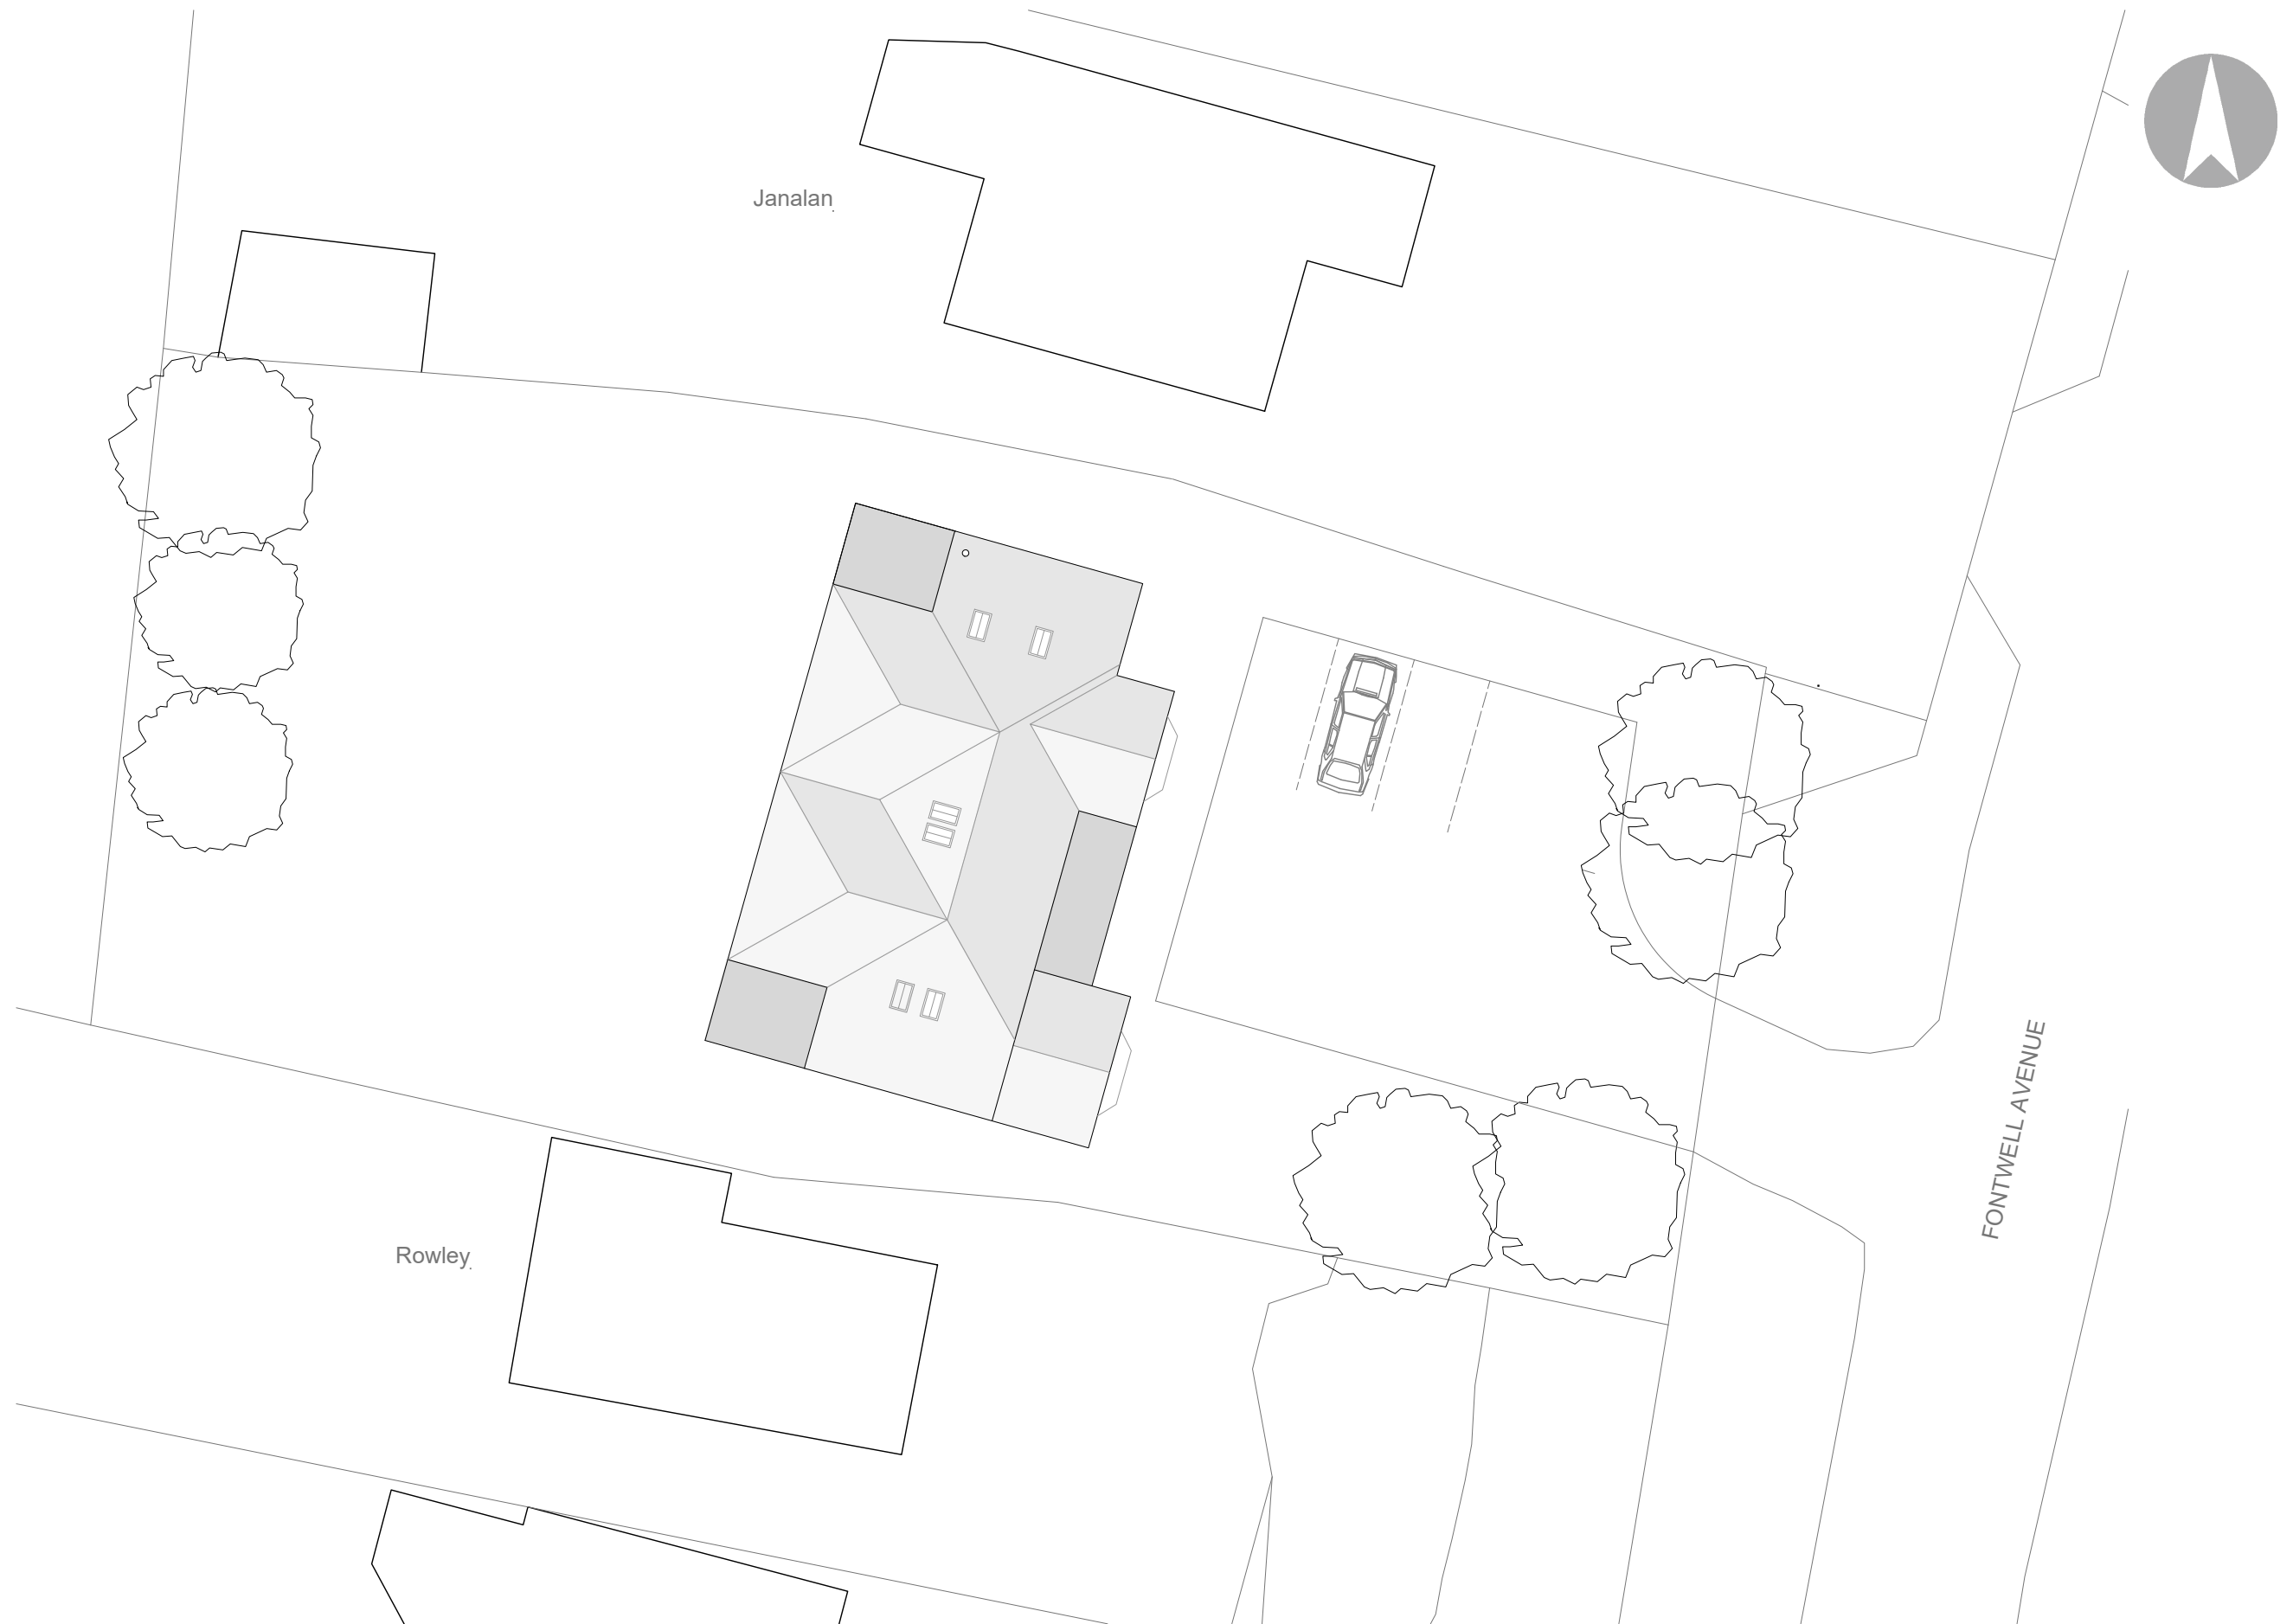


Location Plan (Existing) 1:1250@A3

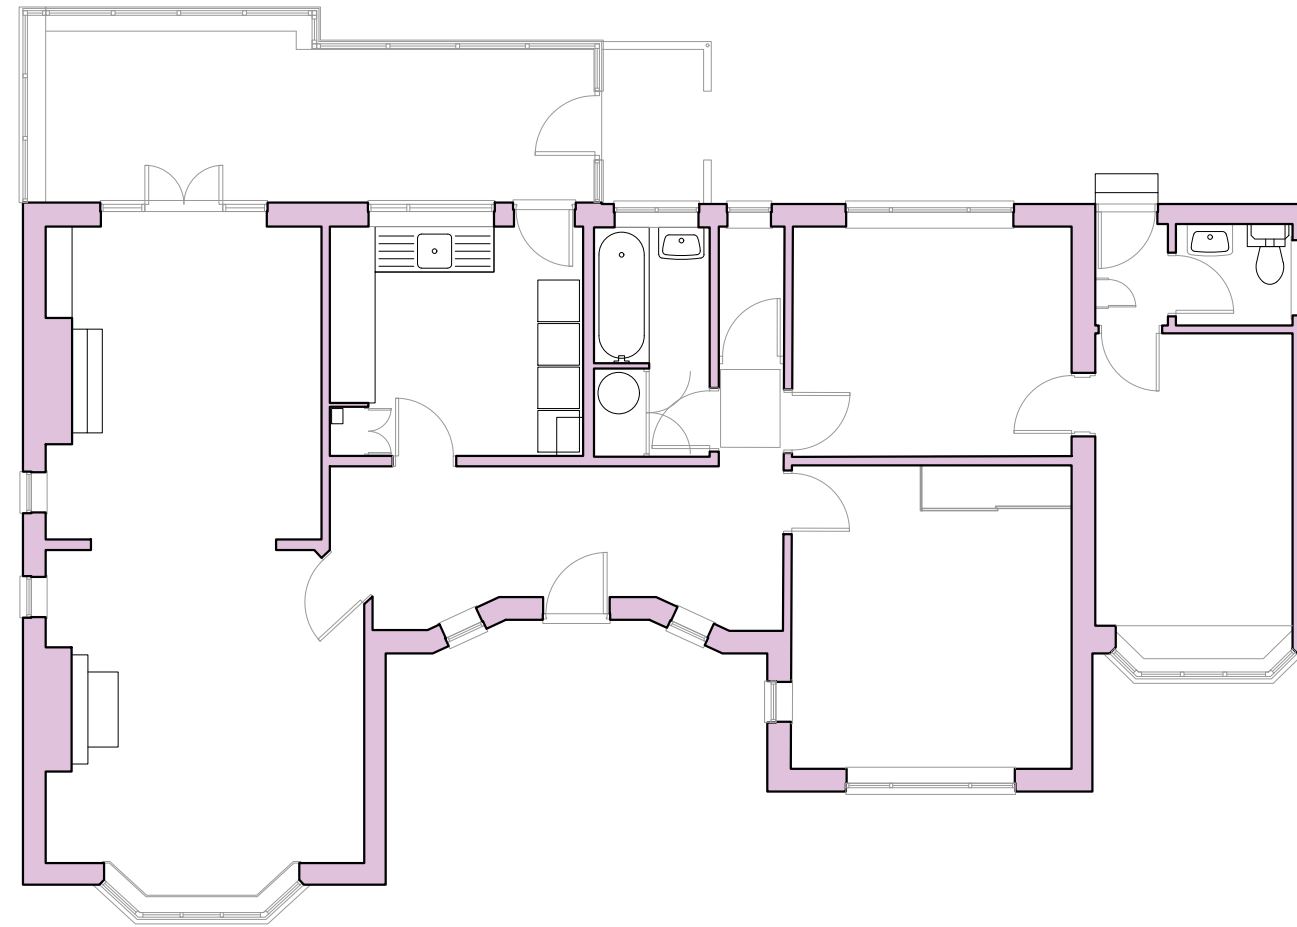

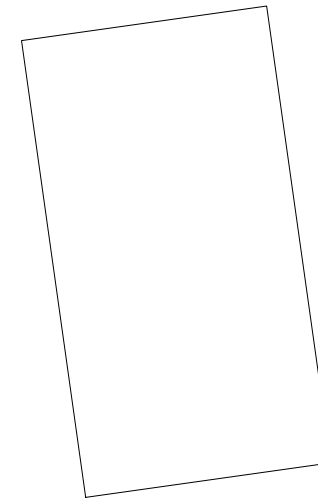


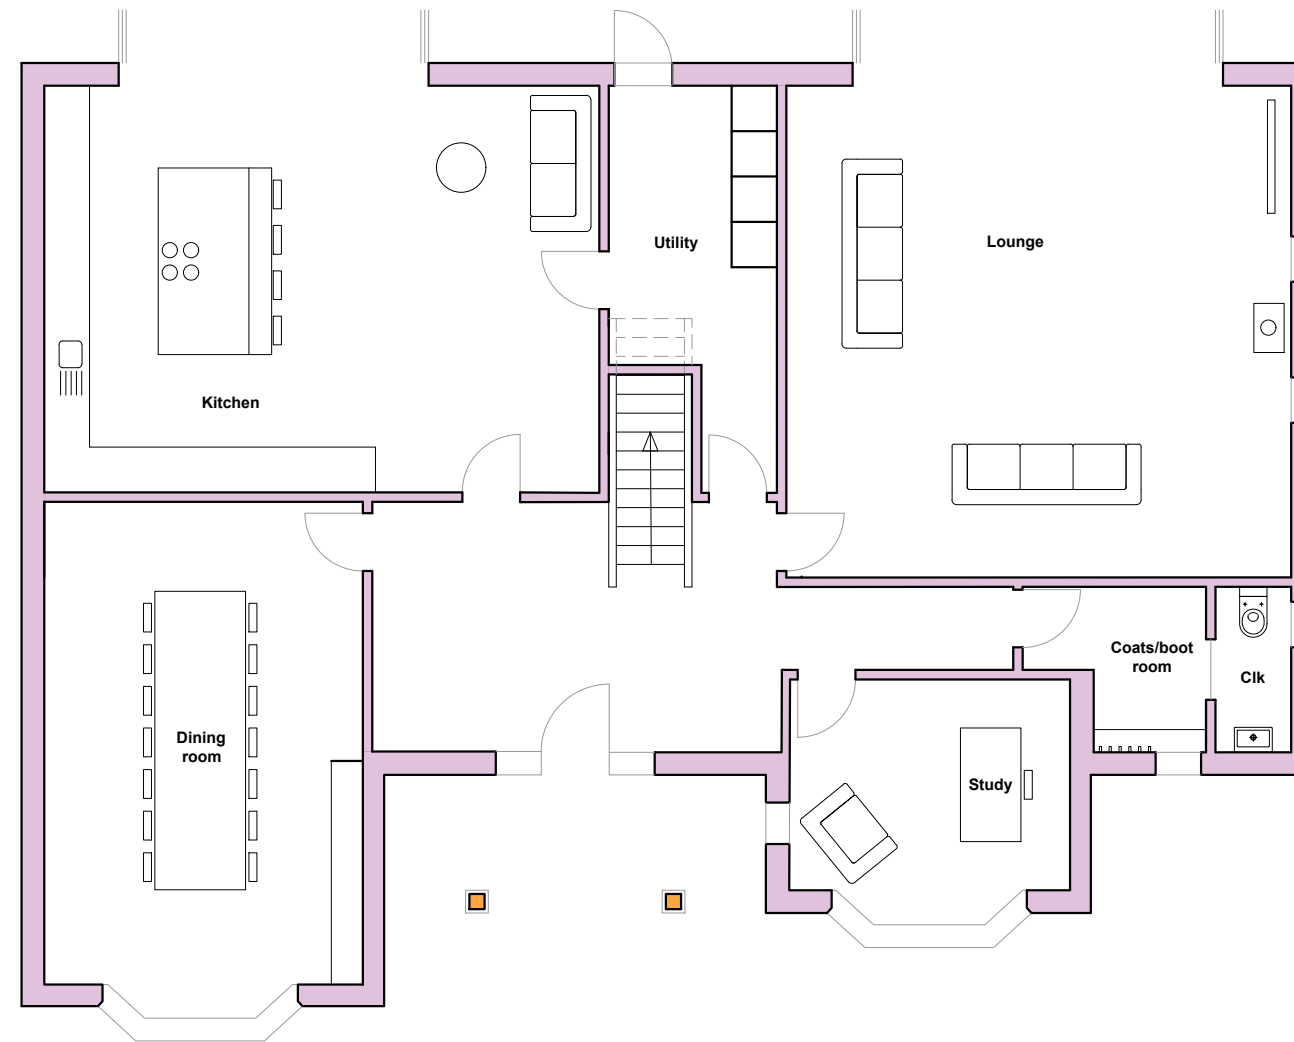

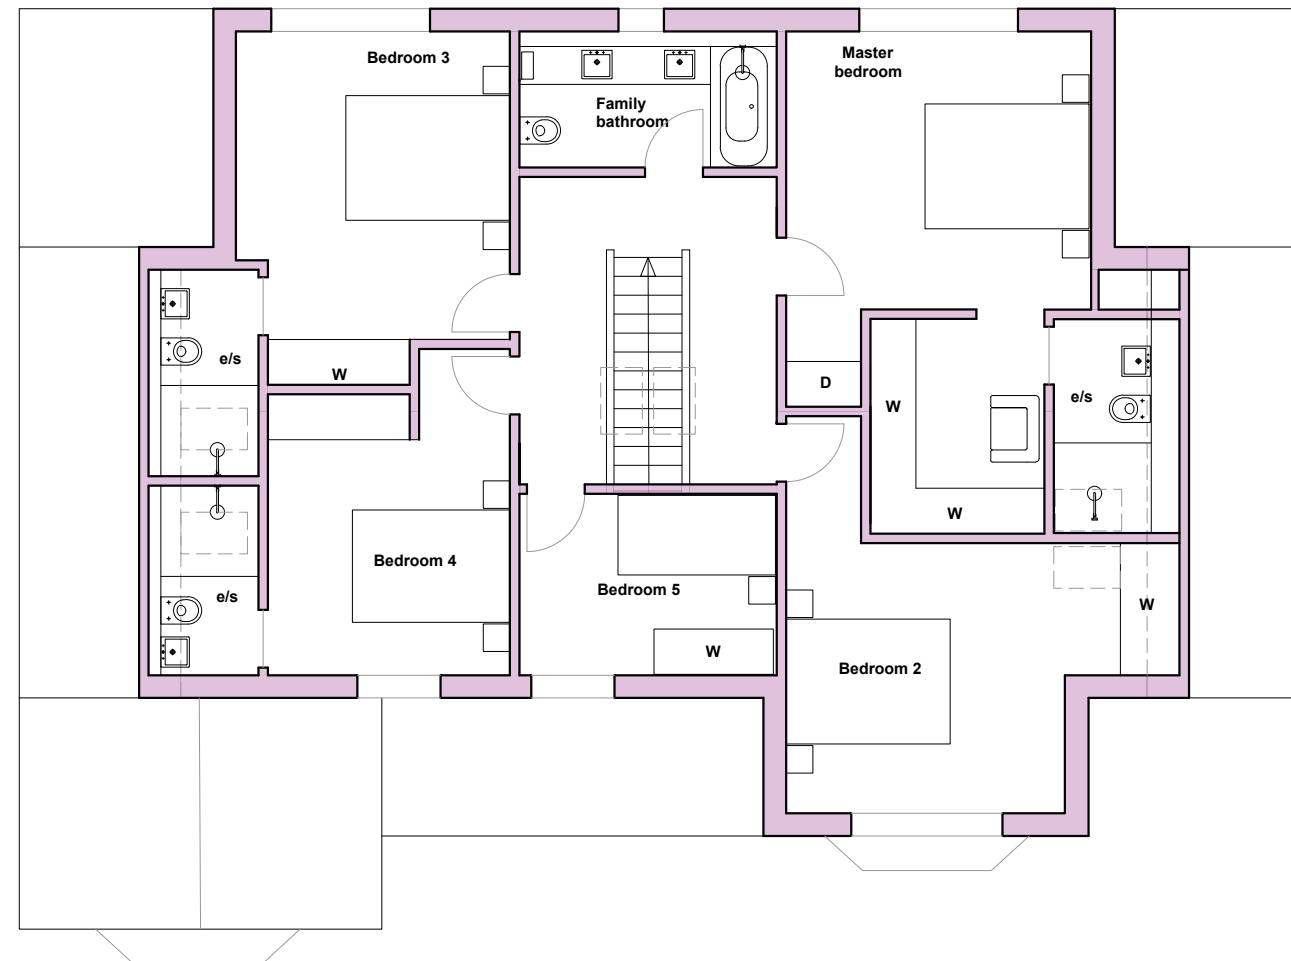




Existing Front Elevation (east)

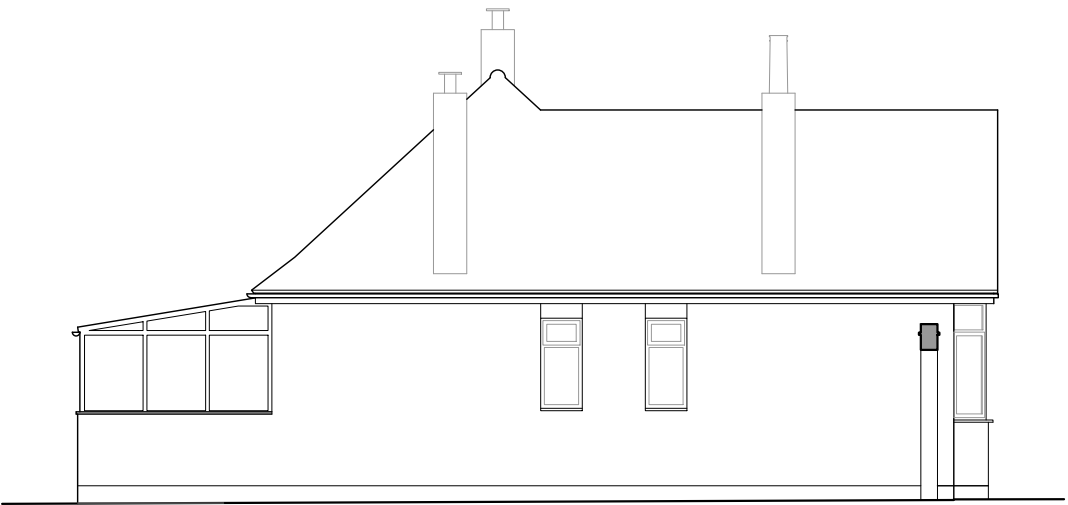

Existing Side Elevation (south)




Proposed Front Elevation (east)

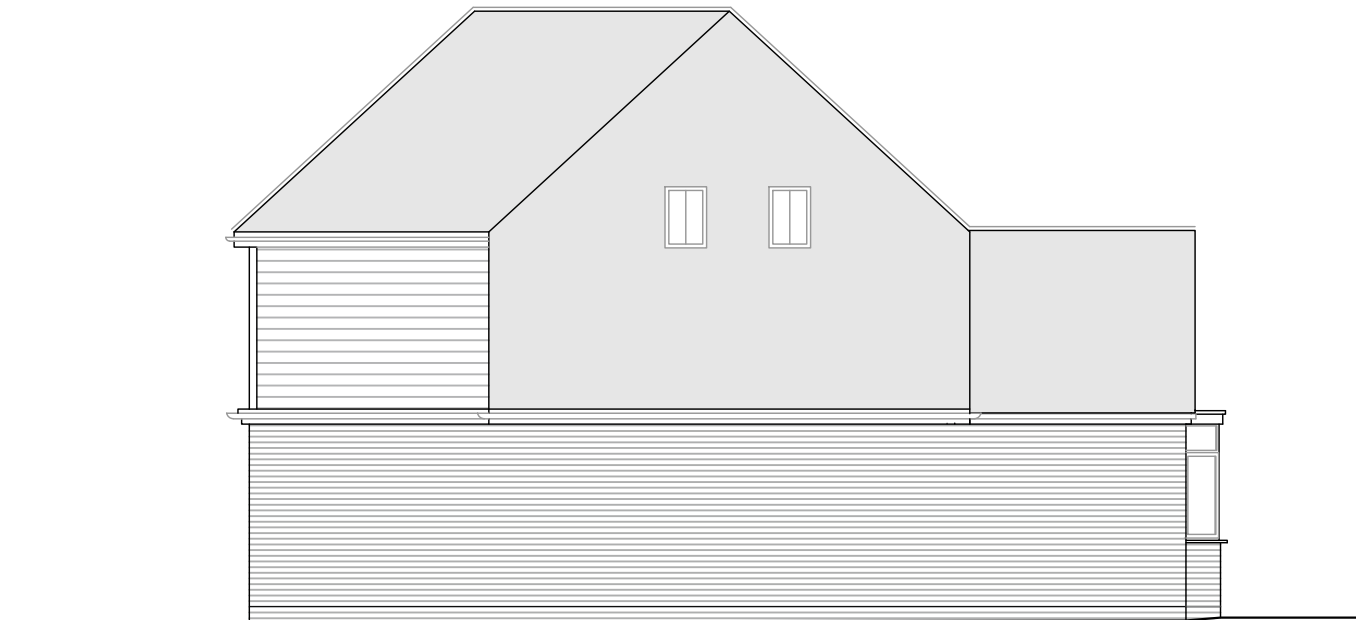

Proposed Side Elevation (south)



Existing Front Elevation (west)

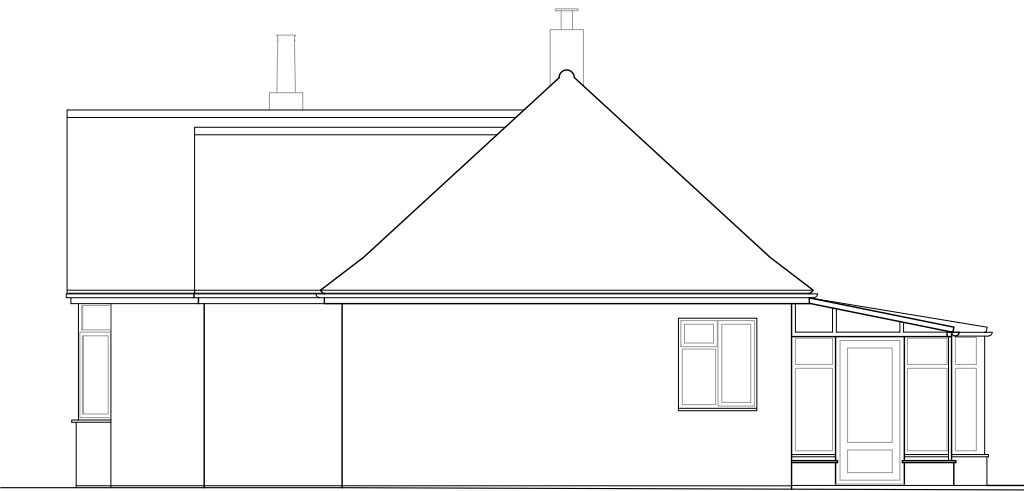

Existing Side Elevation (north)



Proposed Front Elevation (west)



Proposed Side Elevation (north)