




- NOTES**
- DO NOT SCALE THIS DRAWING. WORK TO FIGURED DIMENSIONS ONLY. ALL DIMENSIONS ARE IN MILLIMETRES (mm) UNLESS NOTED OTHERWISE.
 - This drawing is to be read in conjunction with all relevant Architect's, Engineer's and Specialist's drawings and their respective Specifications.
 - All work to comply with the relevant British Standards, Codes of Practice and the Building Regulations.
 - Any discrepancies between all working drawings, specifications and schedules of all disciplines to be immediately notified to CTP for clarification/correction prior to construction of relevant structure.

- Key**
- PLOT 001 FFL *.*.* Finished Floor Level
 - Gravel Board (rounded to nearest 150mm board)
 - Underbuild (rounded to nearest brick course)

Note
Proposed plot FFL's are subject to detailed design and final levels may be subject to change as a result of this.

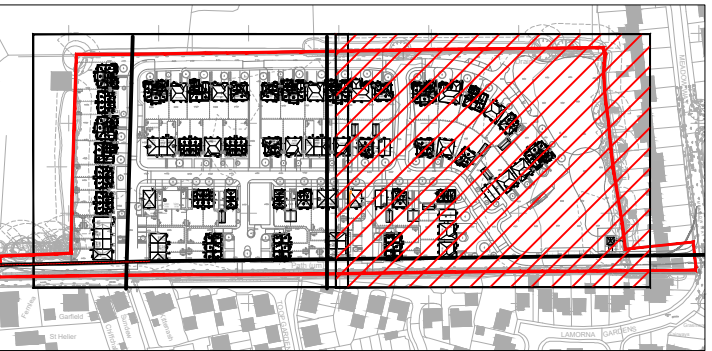

PRELIMINARY

P6	Update to revised planning layout	02.04.26	SLM	LB
P5	Landscape Update	10.12.24	AM	LB
P4	Layout revised and levels altered accordingly	06.12.24	SF	LB
P3	Redline Boundary Updated	25.04.24	SP	LB
P2	Landscaping updates	19.04.24	SF	LB
P1	Preliminary Issue	09.04.24	SF	LB

Revision	Amendments	Date	Rev'd	Chk'd
SF		April 2024		CIVLS



Suffolk House 154 High Street
Sevensoaks Kent TN13 1XE UK
UK: +44 (0)1732 740195
www.ctp-llp.com

Project Title: **Hook Meadows Westergate**

Drawing Title: **Levels Strategy Sheet 2 of 2**

Drawing Number: **B0457-1511**
Scale: **1:250 @A1**
Unless Noted Otherwise