
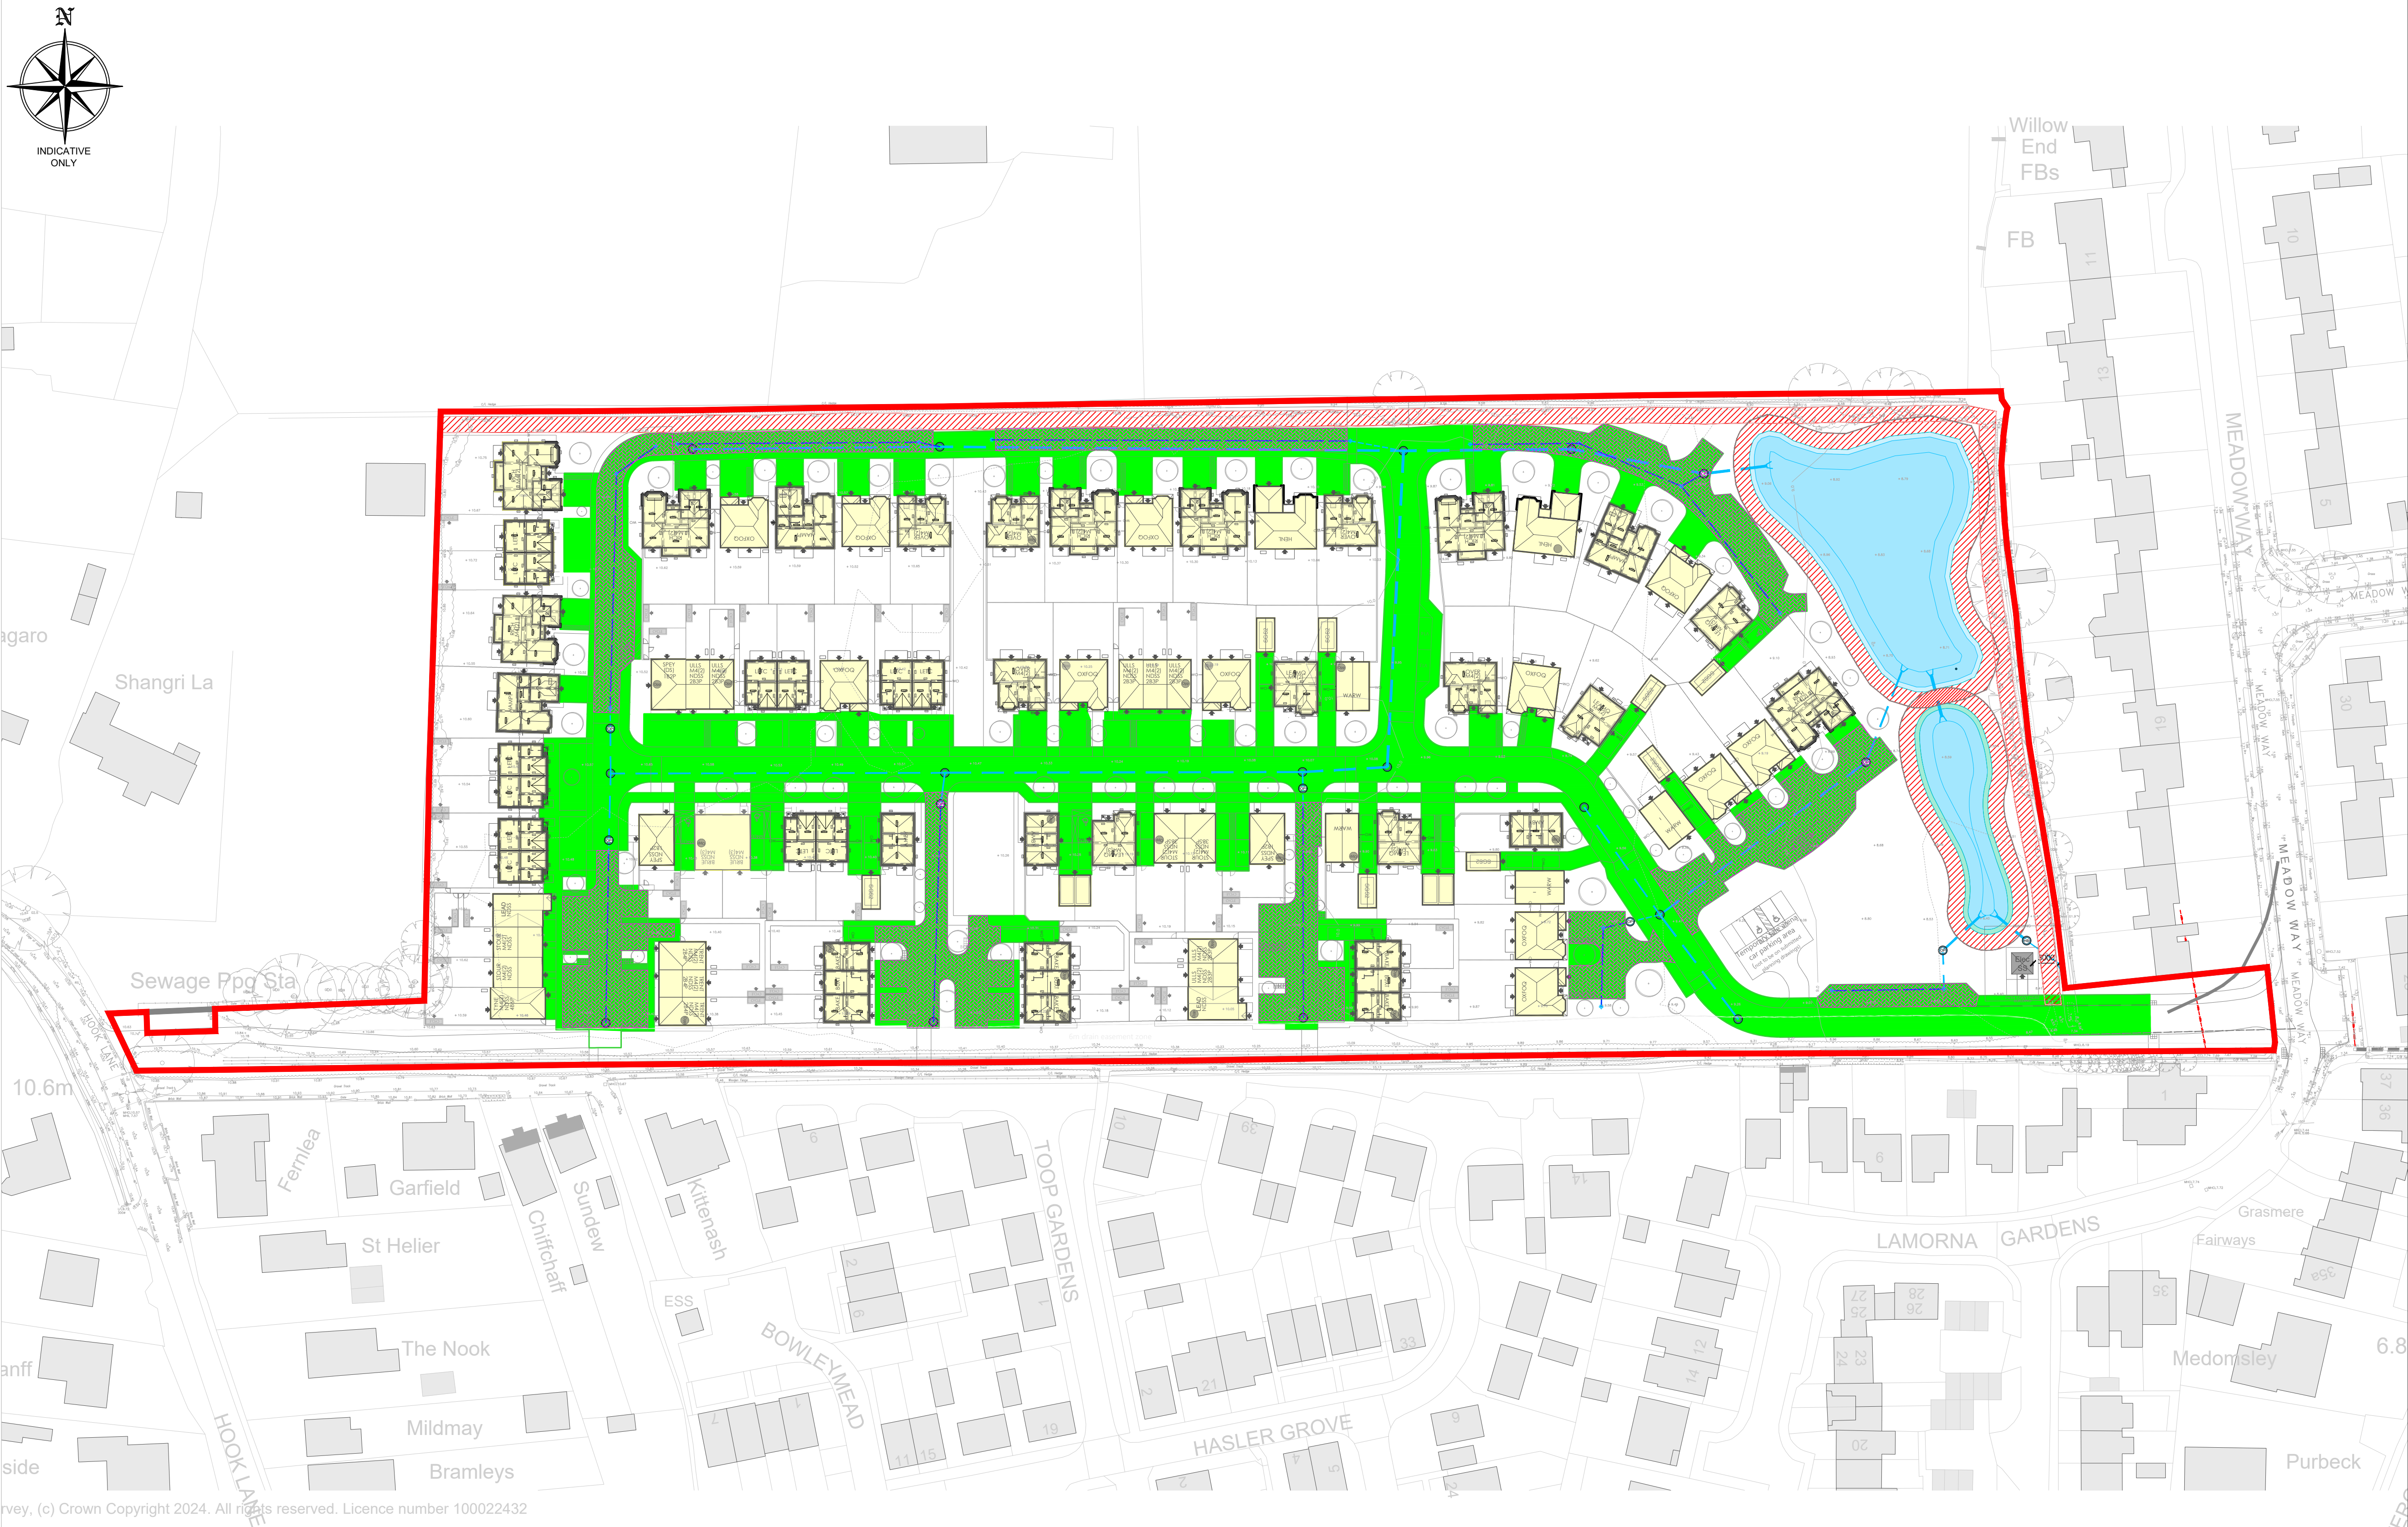


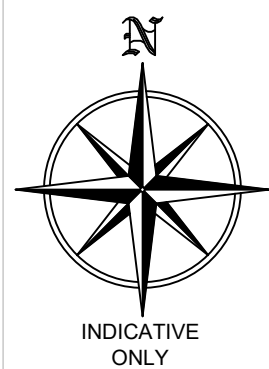

urvey, (c) Crown Copyright 2024. All rights reserved. Licence number 100022432

PROPOSED IMPERMEABLE AREAS

- IMPERMEABLE HARDSTANDING AREA (INCLUDING PERMEABLE SURFACES) = 9675m²
- ROOF AREA = 6292m²
- PERMEABLE SURFACES AREA = 3331m²
- OPEN SUDS AREA = 1763m²

HARDSTANDING + ROOF AREAS = 15,967m²
TOTAL CATCHMENT AREA TO BE DRAINED = 17730m²

NOTE: PERMEABLE SURFACES TO BE LINED AND OPEN SUDS TO RECEIVE PRECIPITATION HENCE INCLUDED IN THE TOTAL CATCHMENT AREA



NOTES

- DO NOT SCALE THIS DRAWING. WORK TO FIGURED DIMENSIONS ONLY. ALL DIMENSIONS ARE IN MILLIMETRES (mm) UNLESS NOTED OTHERWISE.
- This drawing is to be read in conjunction with all relevant Architect's, Engineer's and Specialist's drawings and their respective Specifications.
- All work to comply with the relevant British Standards, Codes of Practice and the Building Regulations.
- Any discrepancies between all working drawings, specifications and schedules of all disciplines to be immediately notified to CTP for clarification/correction prior to construction of relevant structure

NOTES:

- ALL VOLUMES ARE INDICATIVE ONLY AND SUBJECT TO DETAILED LEVEL DESIGN
- VOLUMES QUOTED INCLUDE AREAS COLOURED ONLY. ANY AREAS WITH NO COLOUR ARE EXCLUDED FROM THE DIGITAL MODEL.
- SOIL BULKING OR COMPACTION FACTORS HAVE NOT BEEN APPLIED.
- VOLUMES QUOTED ASSUME THAT EXCAVATED SOILS ARE SUITABLE FOR RE-USE AS FILL MATERIAL SUBJECT TO TESTING.
- VOLUMES QUOTED ARE BASED ON THE FORMATION DEPTHS DETAILED ON THIS DRAWING ONLY.

PRELIMINARY

P6	Areas updated to latest layout	09.04.26	SF	LB
P5	Areas updated to latest layout	02.04.26	SF	LB
P4	Landscape Update	10.12.24	AM	LB
P3	Layout Updated	29.11.24	SP	LB
P2	Redline Boundary Updated	25.04.24	SP	LB
P1	Preliminary Issue	19.04.24	SM	LB

Revision	Amendments	Date	Rev'd	Chk'd
SM		April 2024		CIVILS



Suffolk House 154 High Street
Sevenoaks Kent TN13 1XE UK
UK: +44 (0)1732 740195
www.ctp-llp.com

Project Title:

Hook Meadows
Westergate

Drawing Title:

Impermeable Area Plan

Drawing Number:

B0457-1707

NTS @A1
Unless Noted Otherwise

- P6