




1. DO NOT SCALE THIS DRAWING.  
WORK TO FIGURED DIMENSIONS ONLY.  
ALL DIMENSIONS ARE IN MILLIMETRES (mm)  
UNLESS NOTED OTHERWISE.
2. This drawing is to be read in conjunction with all relevant Architect's, Engineer's and Specialist's drawings and their respective Specifications.
3. All work to comply with the relevant British Standards, Codes of Practice and the Building Regulations.
4. Any discrepancies between all working drawings, specifications and schedules of all disciplines to be immediately notified to CTP for clarification/correction prior to construction of relevant structure.

 Junction Visibility  
(20mph, 2.4m x 25.0m  
Splay unless noted)

 Forward Visibility  
(20mph, 25.0m Splay)

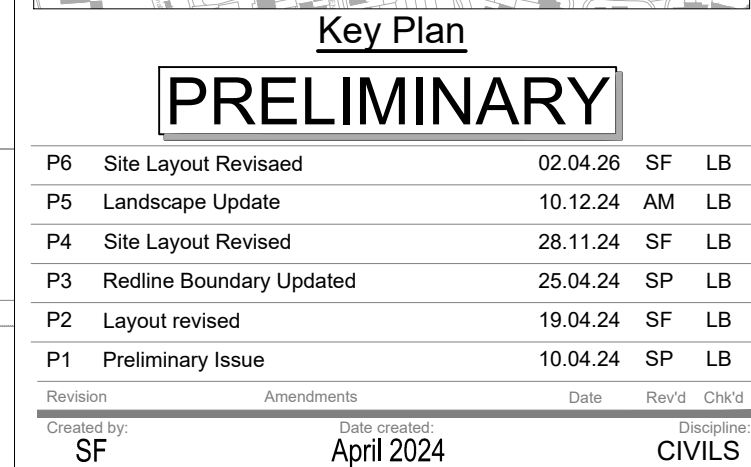

Suffolk House 154 High Street  
Sevenoaks Kent TN13 1XE UK  
UK: +44 (0)1732 740195  
[www.ctp-llp.com](http://www.ctp-llp.com)

Project Title:

# Hook Meadows Westergate

Drawing Title:

# Visibility Splays Sheet 1 of 2

Drawing Number: **B0457-1710**

Scale: **1:250**

Revision: **P6**

Unless Noted Otherwise: **@A1**