



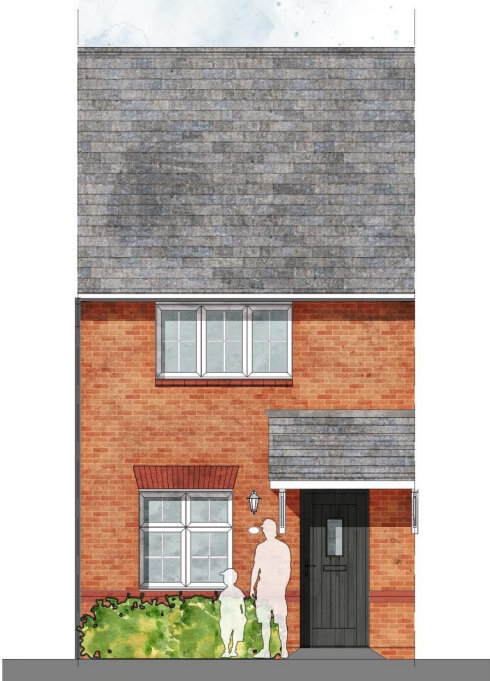


Front Elevation



Rear Elevation

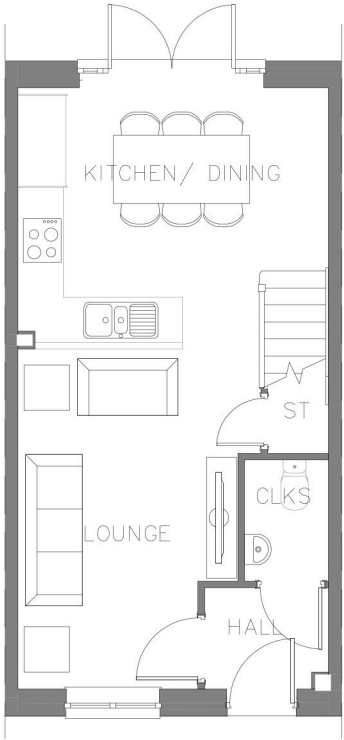

Ground Floor Plan

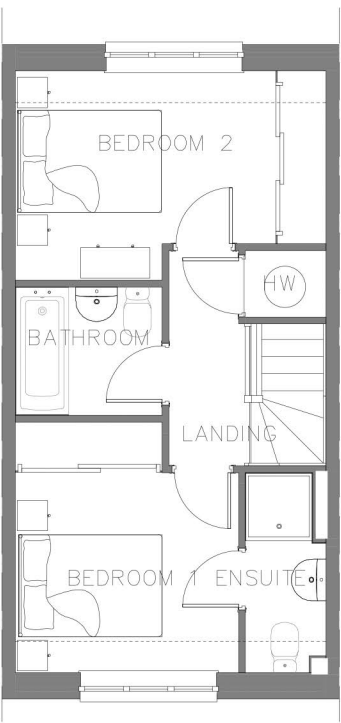

First Floor Plan

House Type	Buxton	Variation	Option
Bedrooms	2	Persons	4
Sq.ft	716	Sq.m	66.52

PLOT No.
As Drawn - 66
Handed - 69, 82

The Coloured Elevations are indicative only. For detailed material specification please refer to 'Dwelling/Boundary material layout'.

