



Front Elevation




Side Elevation



Rear Elevation



Ground Floor Plan

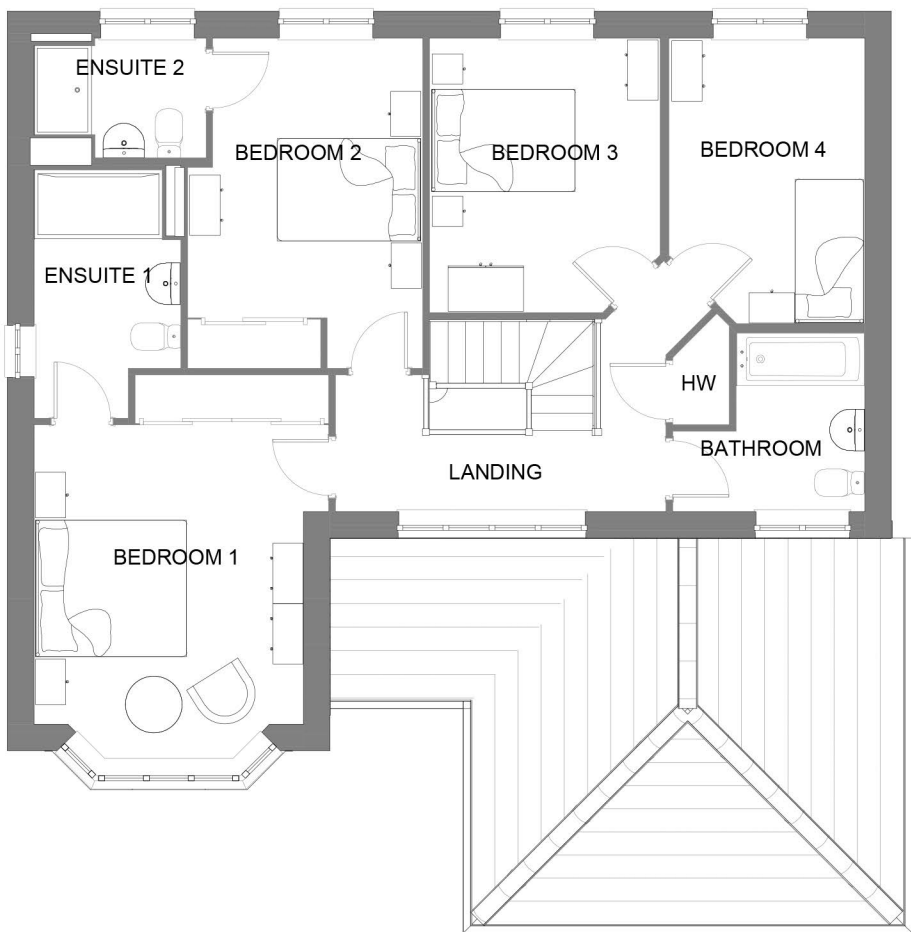

First Floor Plan



Side Elevation

House Type	Henley		Variation	Option
Bedrooms	4	Persons	7	
Sq.ft	1768	Sq.m	164.28	

PLOT No.

As Drawn - 25

Handed - 9

The Coloured Elevations are indicative only. For detailed material specification please refer to 'Dwelling/Boundary material layout'.

