






Front Elevation

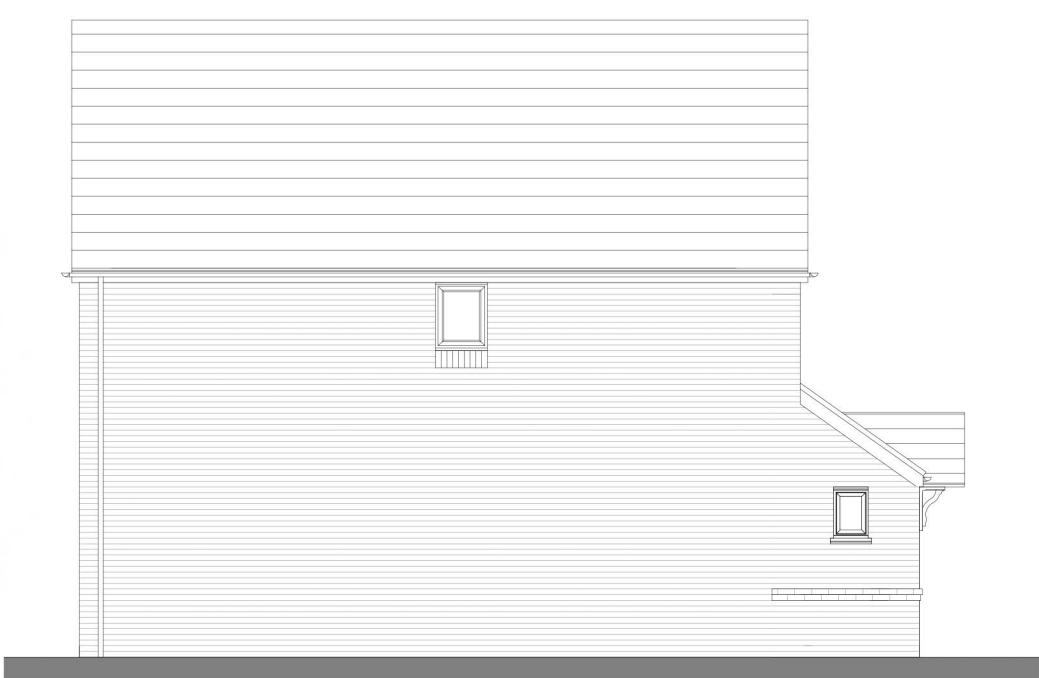


Side Elevation

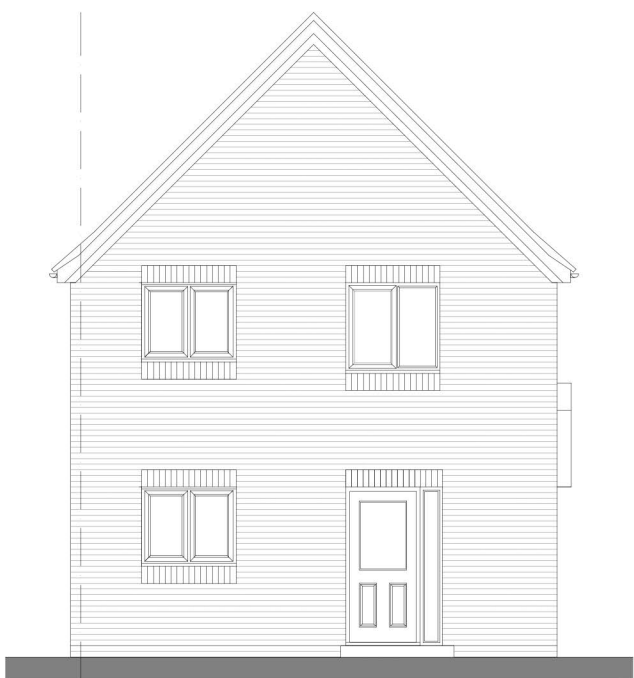

Rear Elevation

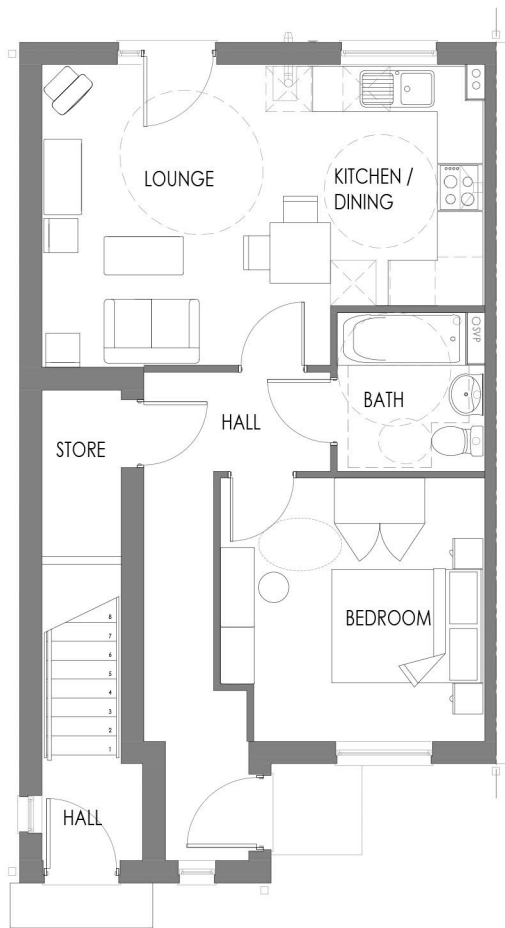

Ground Floor Plan

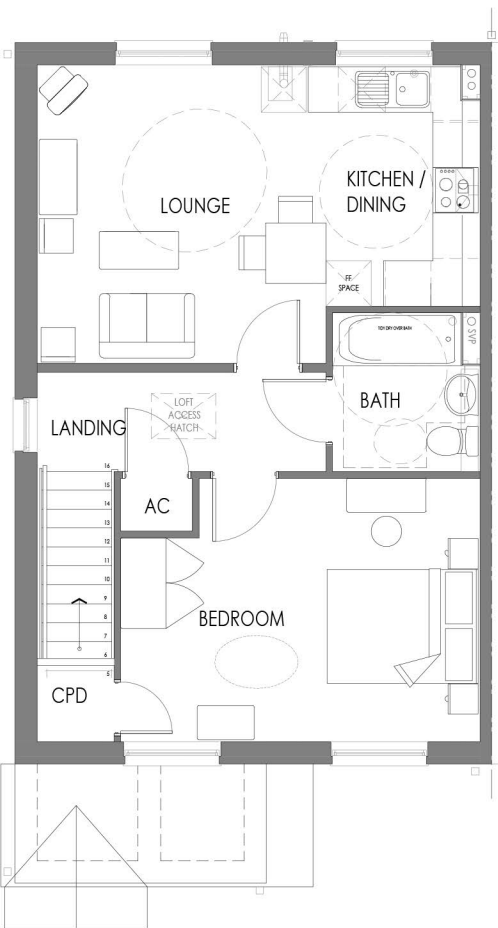

First Floor Plan

| House Type | Lead-GF | Variation | Option | House Type | Lead-FF | Variation | Option |
|------------|---------|-----------|--------|------------|---------|-----------|--------|
| Bedrooms   | 1       | Persons   | 2      | Bedrooms   | 1       | Persons   | 2      |
| Sq.ft      | 538     | Sq.m      | 50.05  | Sq.ft      | 583     | Sq.m      | 54.23  |

PLOT No.  
As Drawn - 79/80  
Handed - 50/51

The Coloured Elevations are indicative only. For detailed material specification please refer to 'Dwelling/Boundary material layout'.

