



Front Elevation




Side Elevation




Rear Elevation



Side Elevation

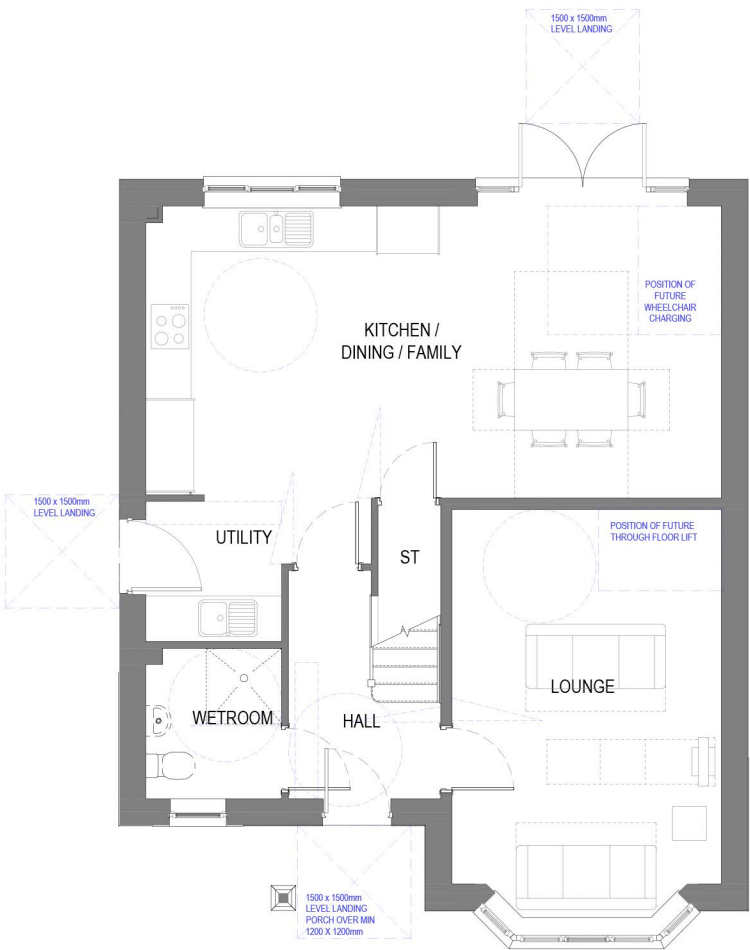

Ground Floor Plan

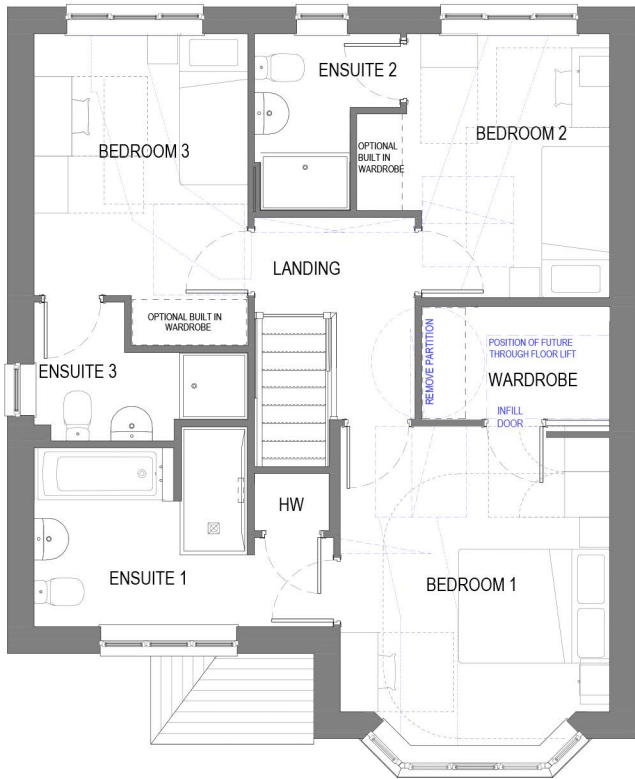

First Floor Plan

House Type	Variation	Option	PLOT No. As Drawn - 12 Handed - 72	The Coloured Elevations are indicative only. For detailed material specification please refer to 'Dwelling/Boundary material layout'.
Leamington M4(3)				
Bedrooms	3	Persons 4		
Sq.ft	1412	Sq.m 131.2		



Romsey	T:01794 367703	Rev	Description	Date	Au	Ch	Project	Land Rear of Meadow Way, Westergate
Portishead	T:01275 407000	A	Issued for planning.	27.03.26	MB		Drawing	House Type Leamington Q - M4(3) Floor Plans and Elevations
London	T:01794 367703						Client	Barratt Redrow (Southern Counties)
www.thrivearchitects.co.uk							Job no.	BARR250904
							Dwg no.	HT.LEAM_Q-M4(3).pe
							Author	MB
							Checker	
							Status	PLANNING
							Office	Romsey
							Client ref.	

This drawing is the copyright of Thrive Architects Ltd ©. All rights reserved. Ordnance Survey Data © Crown Copyright. All rights reserved. Licence No. 100007359. Permission is granted to scale from this drawing for the purposes of **Local Authority Planning Applications only**. For all other purposes DO NOT scale from this drawing. Contractors, sub-contractors and suppliers are to check all relevant dimensions and levels of the site and building before commencing any shop drawings or building work. Any discrepancies should be recorded to the Architect. Where applicable this drawing is to be read in conjunction with the Consultants' drawings / Clients' Construction Specification.

