




Front Elevation




Side Elevation




Rear Elevation

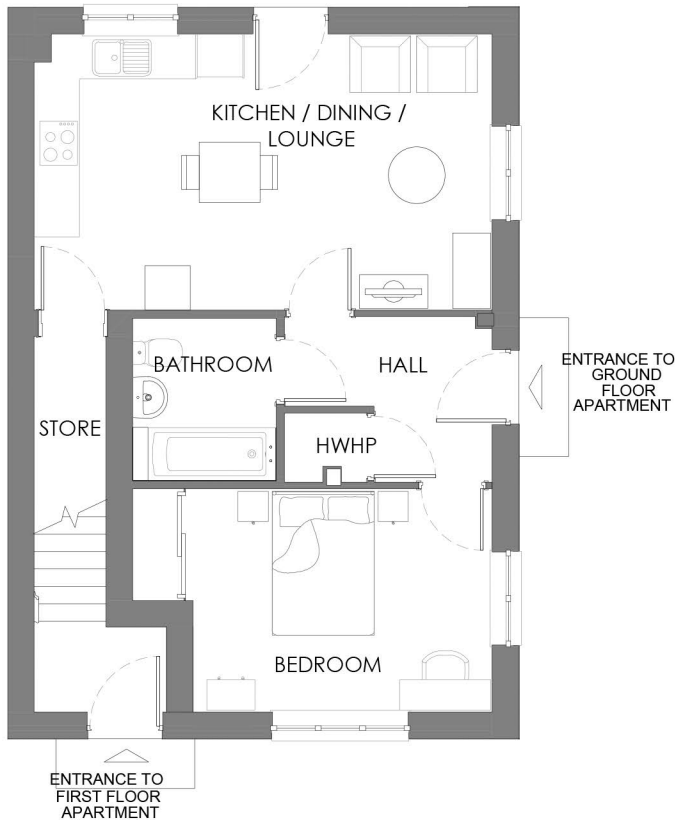

Ground Floor Plan

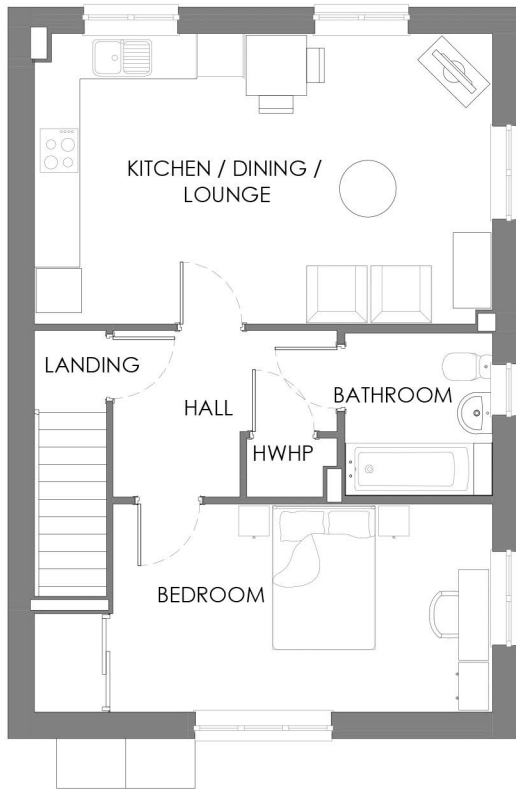

First Floor Plan

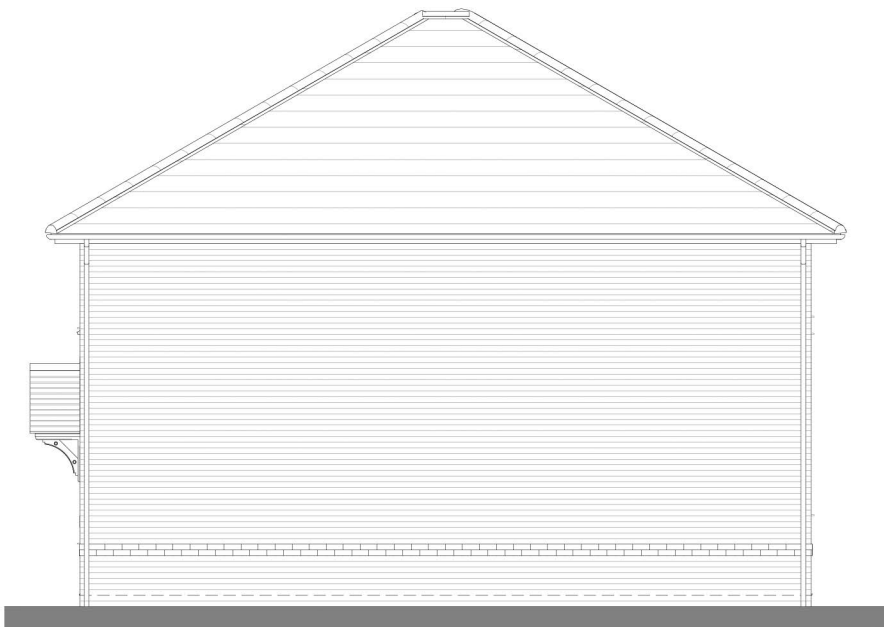

Side Elevation

House Type	Variation	Option	House Type	Variation	Option
Spey - GF			Spey - FF		
Bedrooms	1	2	Bedrooms	1	2
Sq.ft	547	Sq.m	50.82	Sq.ft	592
			Sq.m	55.03	

PLOT No.
As Drawn - 58/59
Handed - 75/76

The Coloured Elevations are indicative only. For detailed material specification please refer to 'Dwelling/Boundary material layout'.

