




Front Elevation




Rear Elevation



Side Elevation

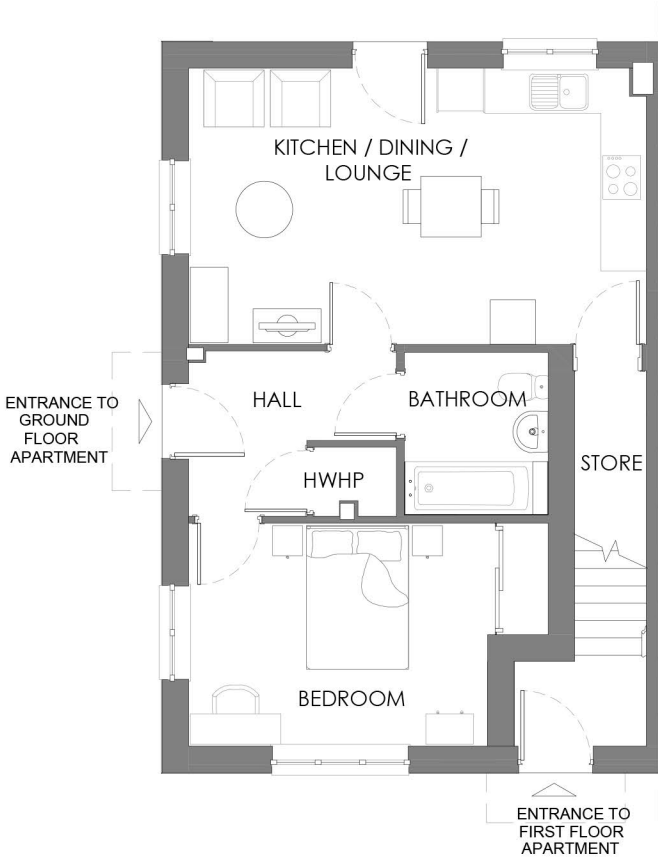

Ground Floor Plan

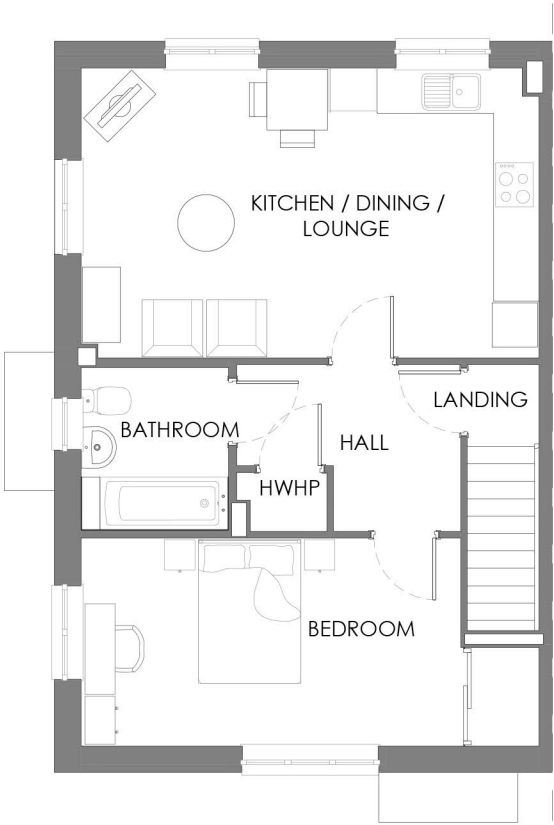

First Floor Plan

House Type	Variation	Option	House Type	Variation	Option
Spey - GF			Spey - FF		
Bedrooms	1	2	Bedrooms	1	2
Sq.ft	547	50.82	Sq.ft	592	55.03

PLOT No.
As Drawn - 34/35
Handed -

The Coloured Elevations are indicative
only. For detailed material specification
please refer to 'Dwelling/Boundary
material layout'.

