



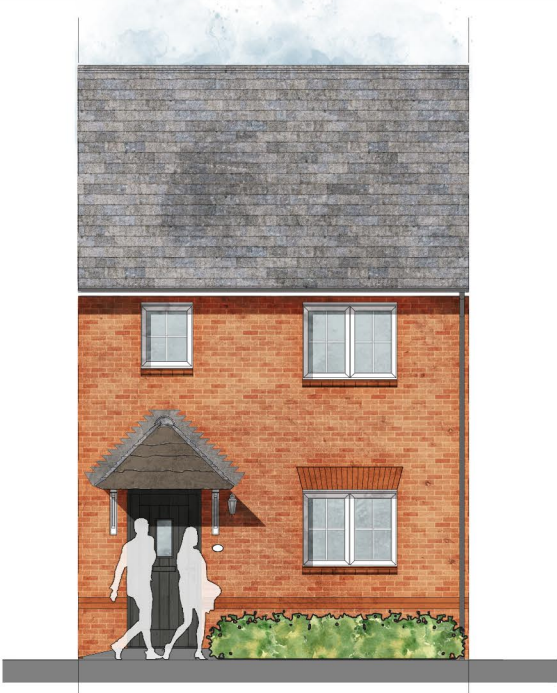


Front Elevation



Rear Elevation

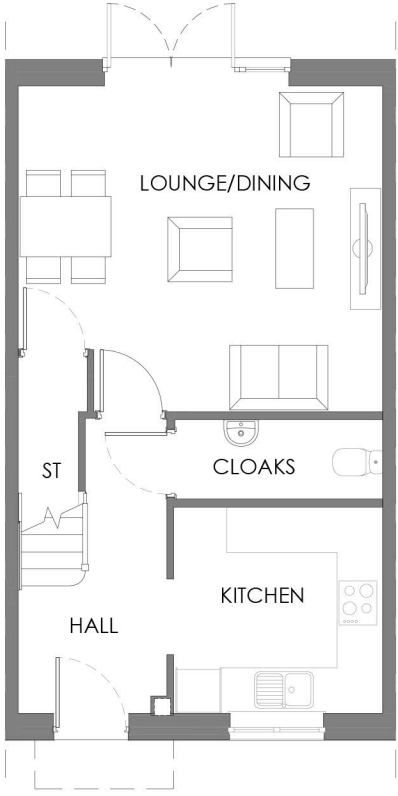

Ground Floor Plan

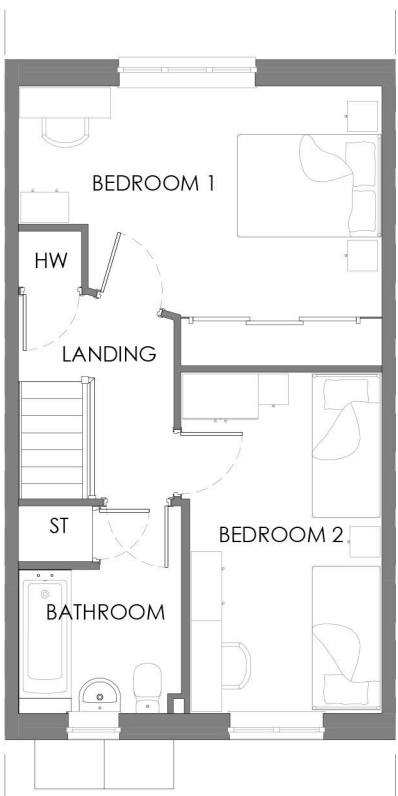

First Floor Plan

House Type	Trent M4(2)	Variation	Option	PLOT No. As Drawn - 56 Handed -	The Coloured Elevations are indicative only. For detailed material specification please refer to 'Dwelling/Boundary material layout'.
Bedrooms	2	Persons	4		
Sq.ft	873	Sq.m	81.08		

