





Front Elevation



Rear Elevation

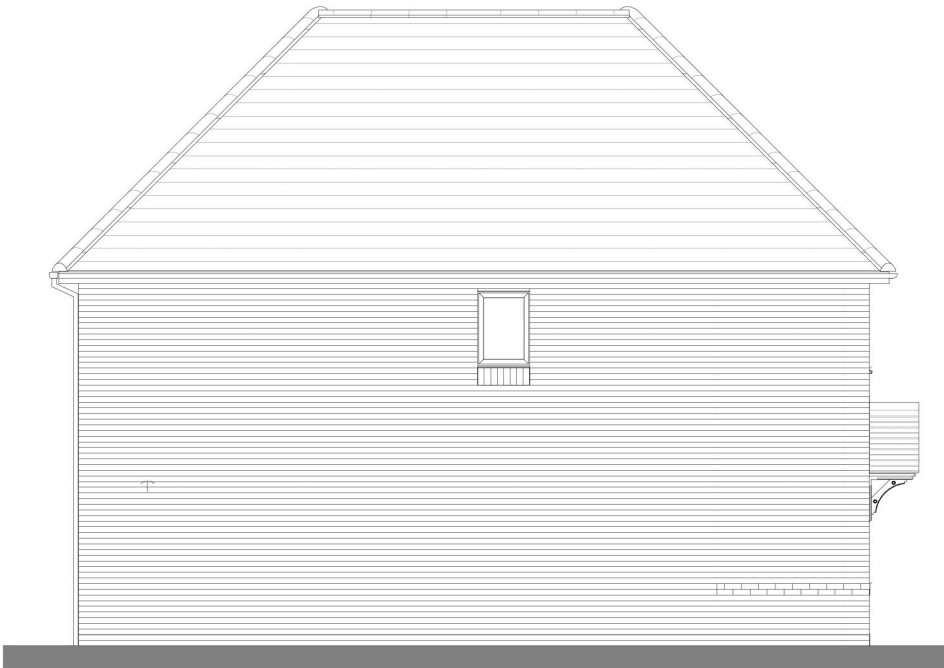

Side Elevation

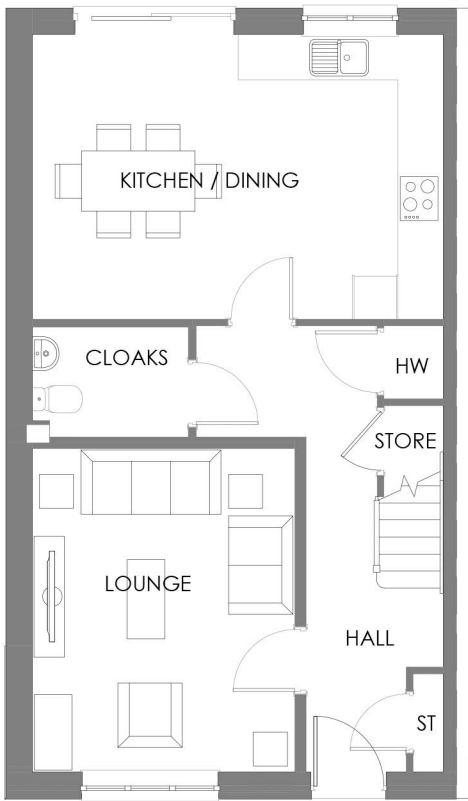

Ground Floor Plan



First Floor Plan

House Type	Tyne M4(2)		Variation	Option	
Bedrooms	4		Persons	6	
Sq.ft	1157		Sq.m	107.48	

PLOT No.
As Drawn - 54
Handed -

The Coloured Elevations are indicative only. For detailed material specification please refer to 'Dwelling/Boundary material layout'.

