





Front Elevation




Rear Elevation

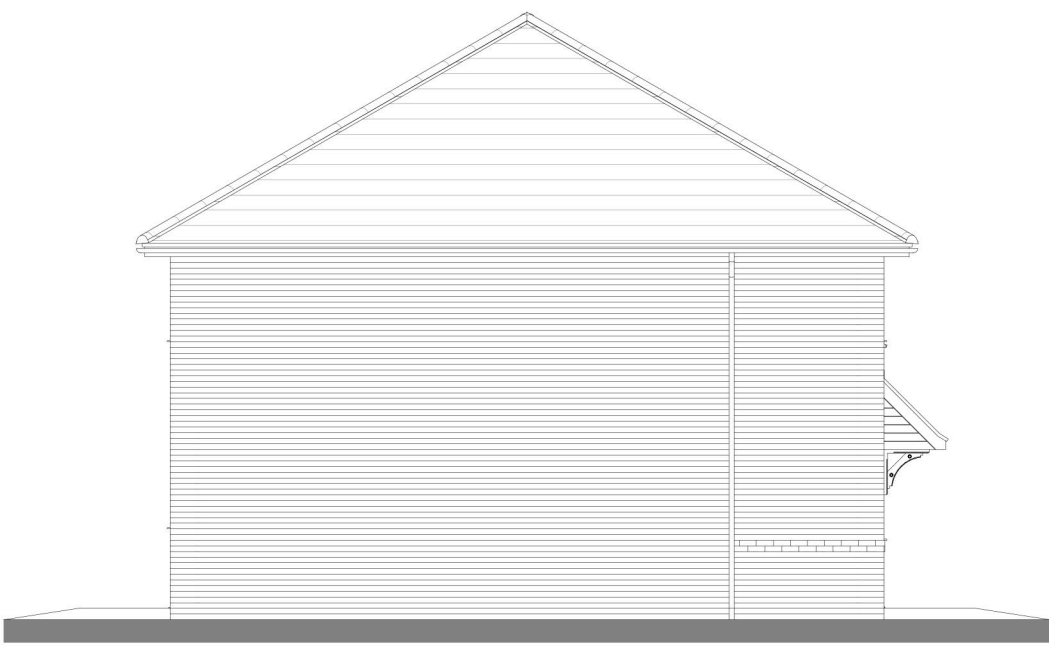

Side Elevation

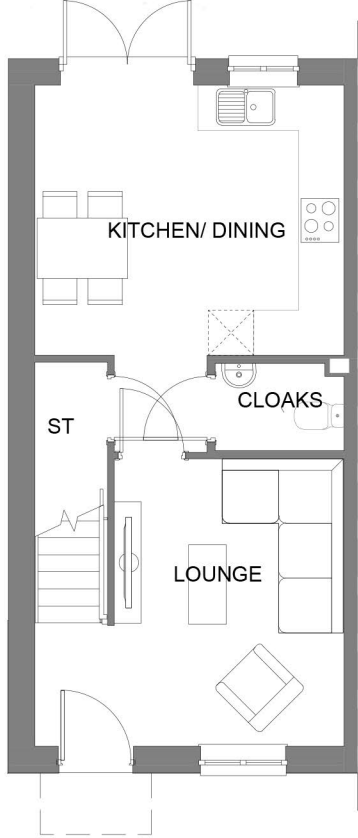

Ground Floor Plan

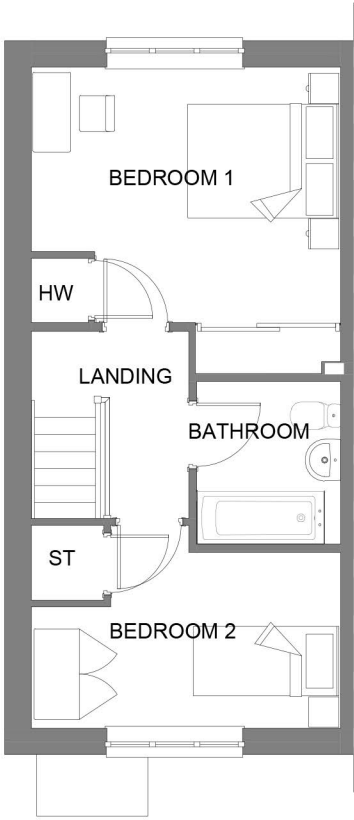


First Floor Plan

House Type	Variation	Option
Ullswater M4(2)		
Bedrooms	2	3
Sq.ft	768	Sq.m 71.42

PLOT No.
As Drawn - 18
Handed - 16, 32, 77

The Coloured Elevations are indicative only. For detailed material specification please refer to 'Dwelling/Boundary material layout'.

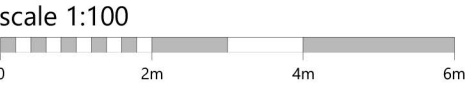

</

