



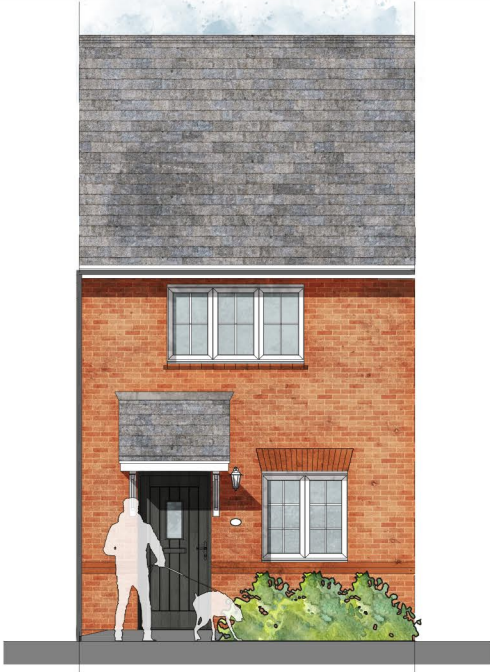


Front Elevation



Rear Elevation

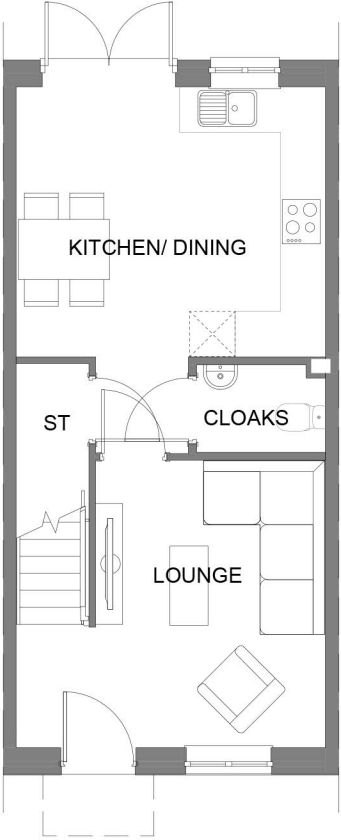

Ground Floor Plan

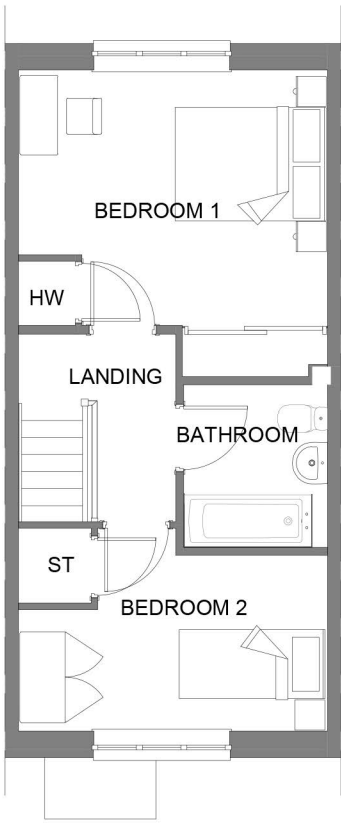

First Floor Plan

House Type	Variation	Option
Ullswater M4(2)		
Bedrooms	2	3
Sq.ft	768	71.42

PLOT No.	The Coloured Elevations are indicative only. For detailed material specification please refer to 'Dwelling/Boundary material layout'.
As Drawn - 33, 78	
Handed - 17	

