



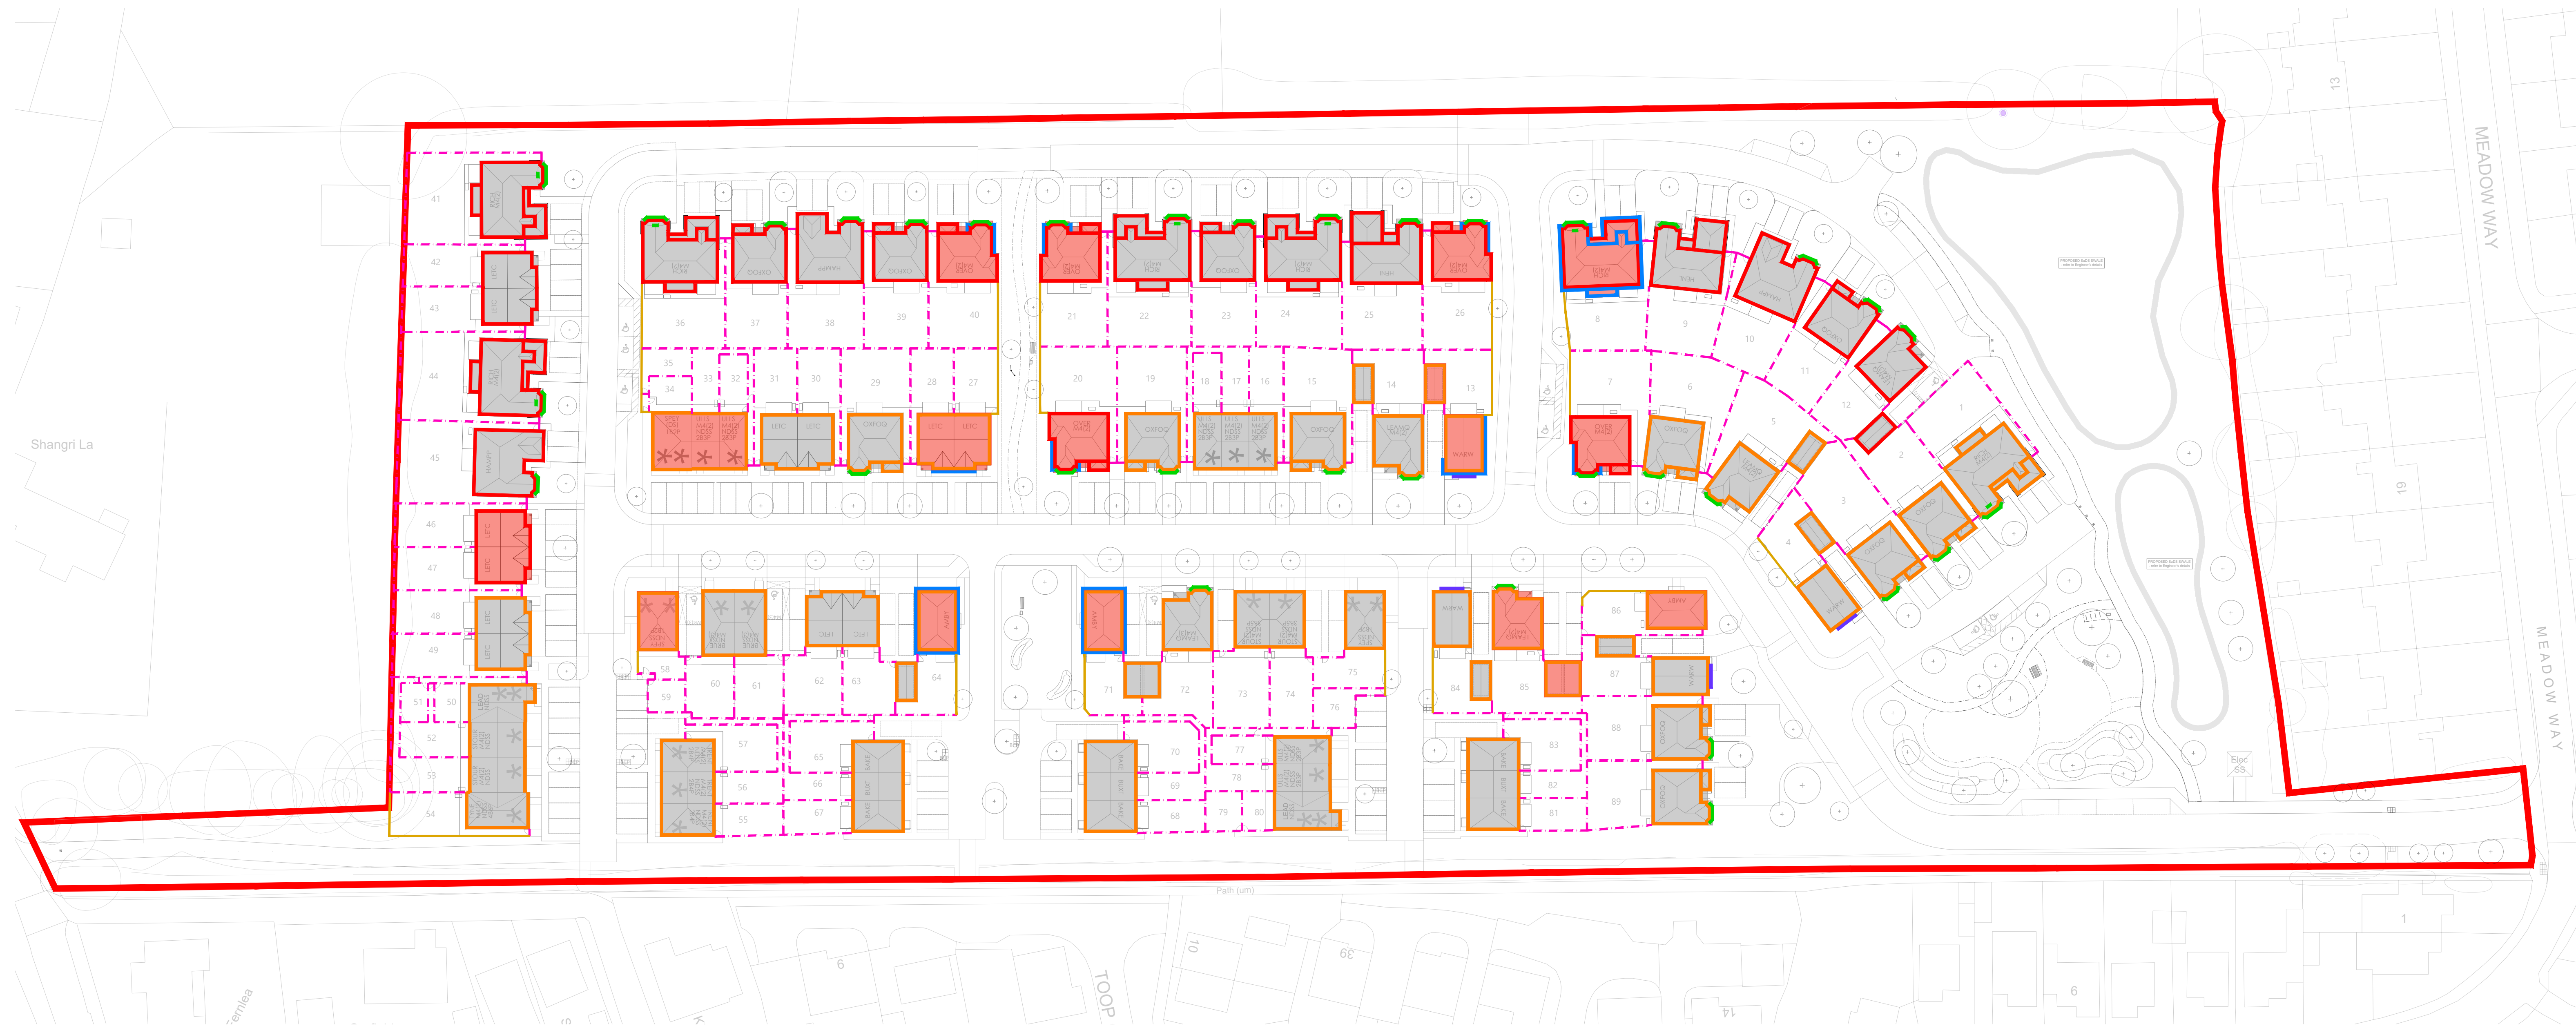

KEY:	
<u>Building Material Key</u>	<u>Roof Material Key</u>
 Wall : Brick, colour: Lighter Multi Red	 Roof : Tiles, colour: Grey
 Wall : Brick, colour: Red Orange	 Roof : Tiles, colour: Red
 Wall : Render to First Floor, colour: off White	
 Wall : Tile to First Floor or below roof, colour: Dark Red	
 Wall : Timber Cladding below roof, colour: tbc	
	<u>Boundary Treatment Key</u>
	 1.8m Close Boarded Timber Fence
	 1.8m Brick Wall - Materials to Match Adjoining Plots

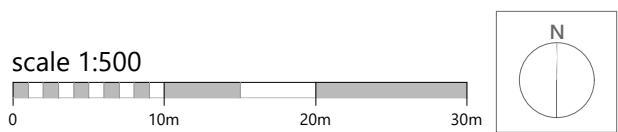

Romsey	T:01794 367703		Rev Description	Date Au Ch	Rev Description	Date Au Ch
Portishead	T:01275 407000	A Issue for Planning.	15.04.26 WWM			
London	T:01794 367703					

Project	Land Rear of Meadow Way, Westergate		
Drawing	Dwelling and Boundary Materials layout		
Client	Barratt Redrow (Southern Counties)		
Job no.	BARR250904	Date	30.03.26
Owg no.	DBML01	Rev.	A
Author	MB	Checked	Scale 1:500 at A1
Status	PRELIMINARY		Office Romsey
Client ref.			

