


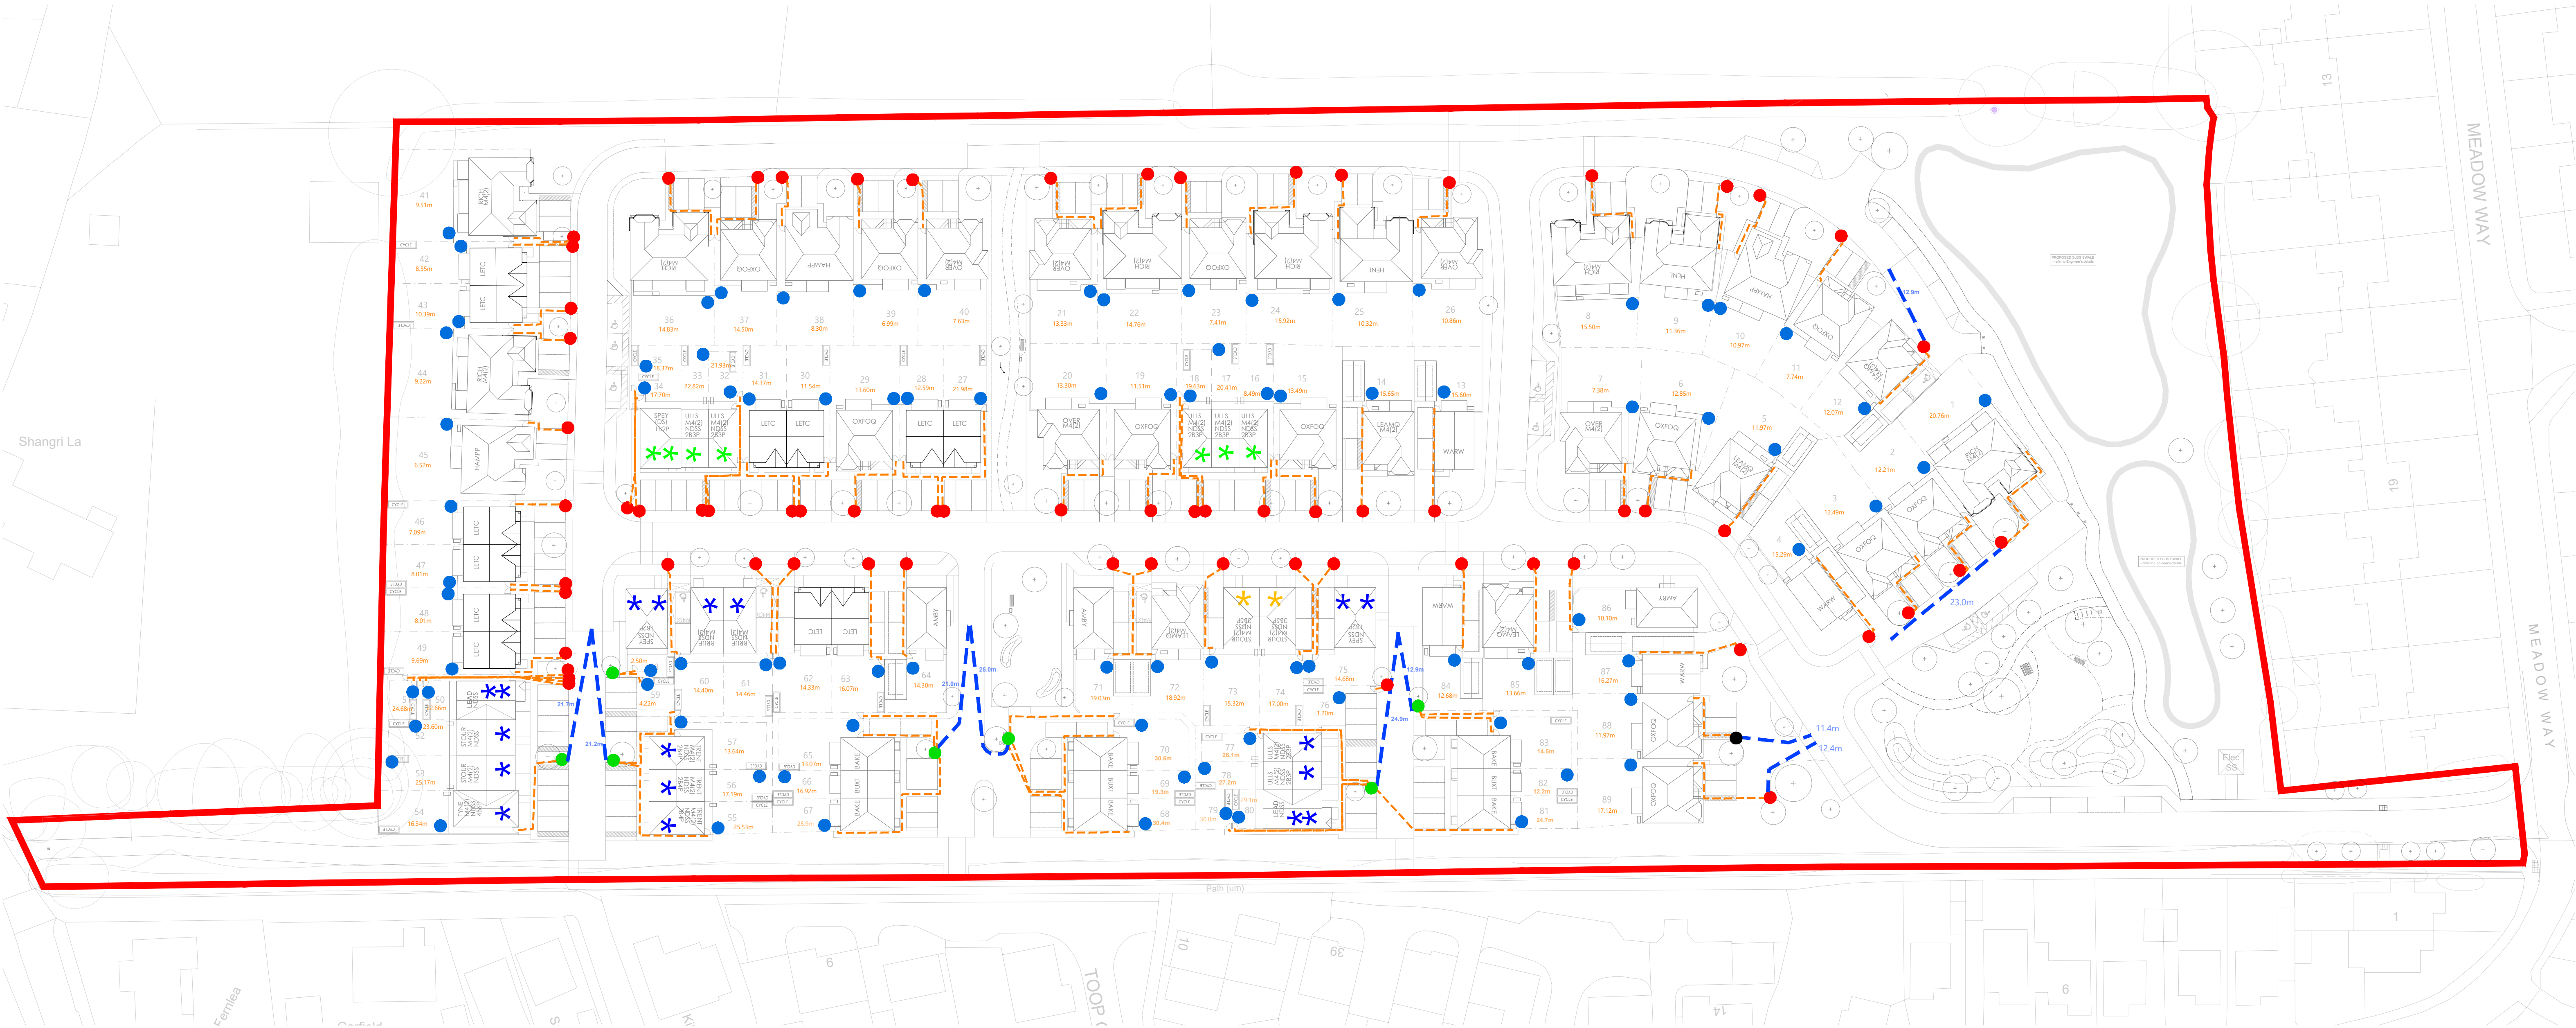

KEY:

Refuse Storage Area


Kerbside Collection Area

Bin Collection Points

Home Owner Refuse Drop off Route

Operators Travel Route

Note: Refuse Vehicle reversing distances set at 12m max until LPA guidance has been confirmed.

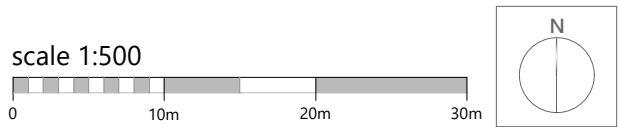

Romsey T:01794 367703
Portishead T:01275 407000
London T:01794 367703

www.thrivearchitects.co.uk

This drawing is the copyright of Thrive Architects Ltd ©. All rights reserved. Ordnance Survey Data © Crown Copyright. All rights reserved. Licence No. 1000073359. Permission is granted to scale from this drawing for the purposes of Local Authority Planning Applications only. For all other purposes DO NOT scale from this drawing. Contractors, Sub-contractors and suppliers are to check all relevant dimensions and levels of the site and building before commencing any shop drawings or building work. Any discrepancies should be recorded to the Architect. Where applicable this drawing is to be read in conjunction with the Consultants' drawings / Clients' Construction Specification.

Rev	Description
A	Issue for Planning.

Date	Au	Ch
15.04.26	WWM	

Rev	Description
-----	-------------

Date	Au	Ch
------	----	----

Project Land Rear of Meadow Way, Westergate
Drawing Refuse Collection Layout

Client	Barratt Redrow (Southern Counties)	Date	30.03.26
Job no.	BARR250904	Rev.	A
Dwg no.	RCL.01	Scale	1:500 at A1
Author	MB	Checked	
Status	PLANNING	Office	Romsey
Client ref.			

