



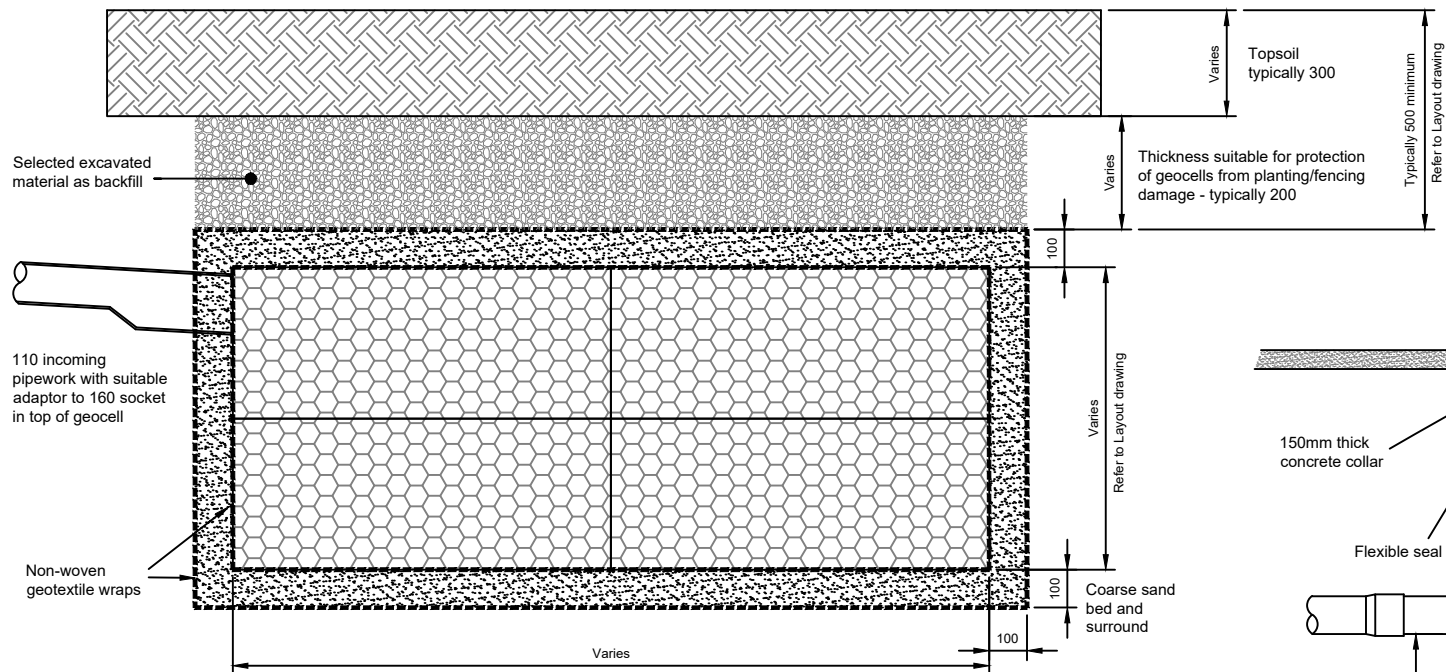


Typical Geocellular soakaway Unit
(for use in soft landscaped areas)
Scale 1:20

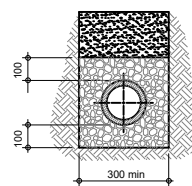

GRANULAR SURROUND (CLASS S)

To be used where cover to crown of pipe is greater than 350mm under private soft landscaped areas and greater than 600mm under drives. Concrete bed and surround to be used elsewhere

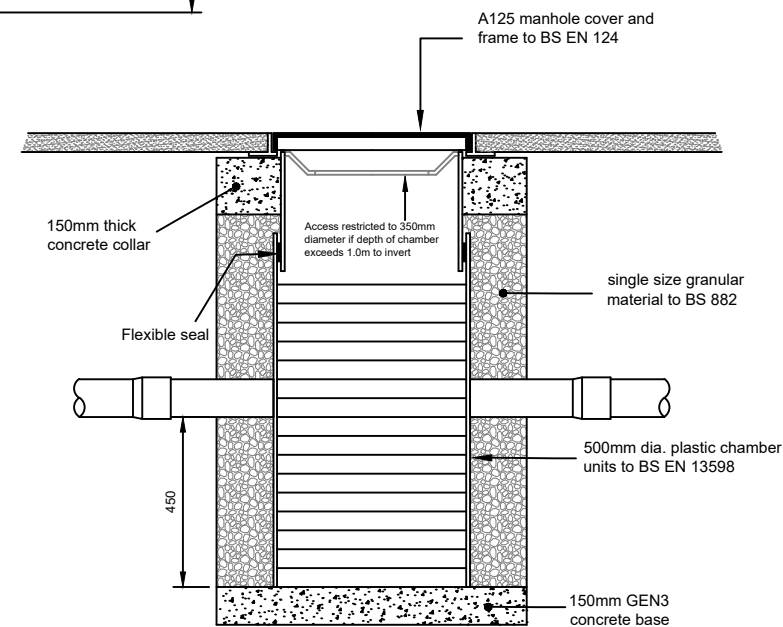

Typical Silt Trap Inspection Chamber Detail
(for use in landscaped areas and footways)
Scale 1:20

						Client	Mrs P. Hind					Title			Construction Details			Notes
						Project	The Studio, Tudor Drive, Westergate											
						Notes									Scale	As shown	At original	
-	Original	PC		RC	19.4.20						Drawing Number	2036/SK5		Revision				
Rev.	Description	App.	Chk.	Drn.	Date								-					