

The Studio, Tudor Drive, Westergate, Chichester, West Sussex, PO20 3YT

Project Reference: 19150


Planning Reference: AL/34/17/HH

Materials Schedule

Condition 3

Roof

Lead grey colour pigmented fibreglass flat roof membrane

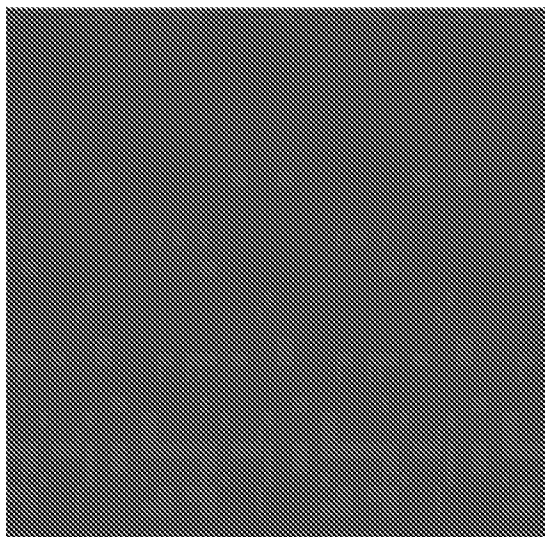

External Walls

200mm feather edged weatherboard cladding, stained black, all to match the existing

Refer to drawing 19150 03.05A for locations



Painted brickwork

Ivory Stone smooth masonry paint to match the existing

Refer to drawing 19150 03.05A for locations



Windows and doors

White PVCu to match the existing