


A1

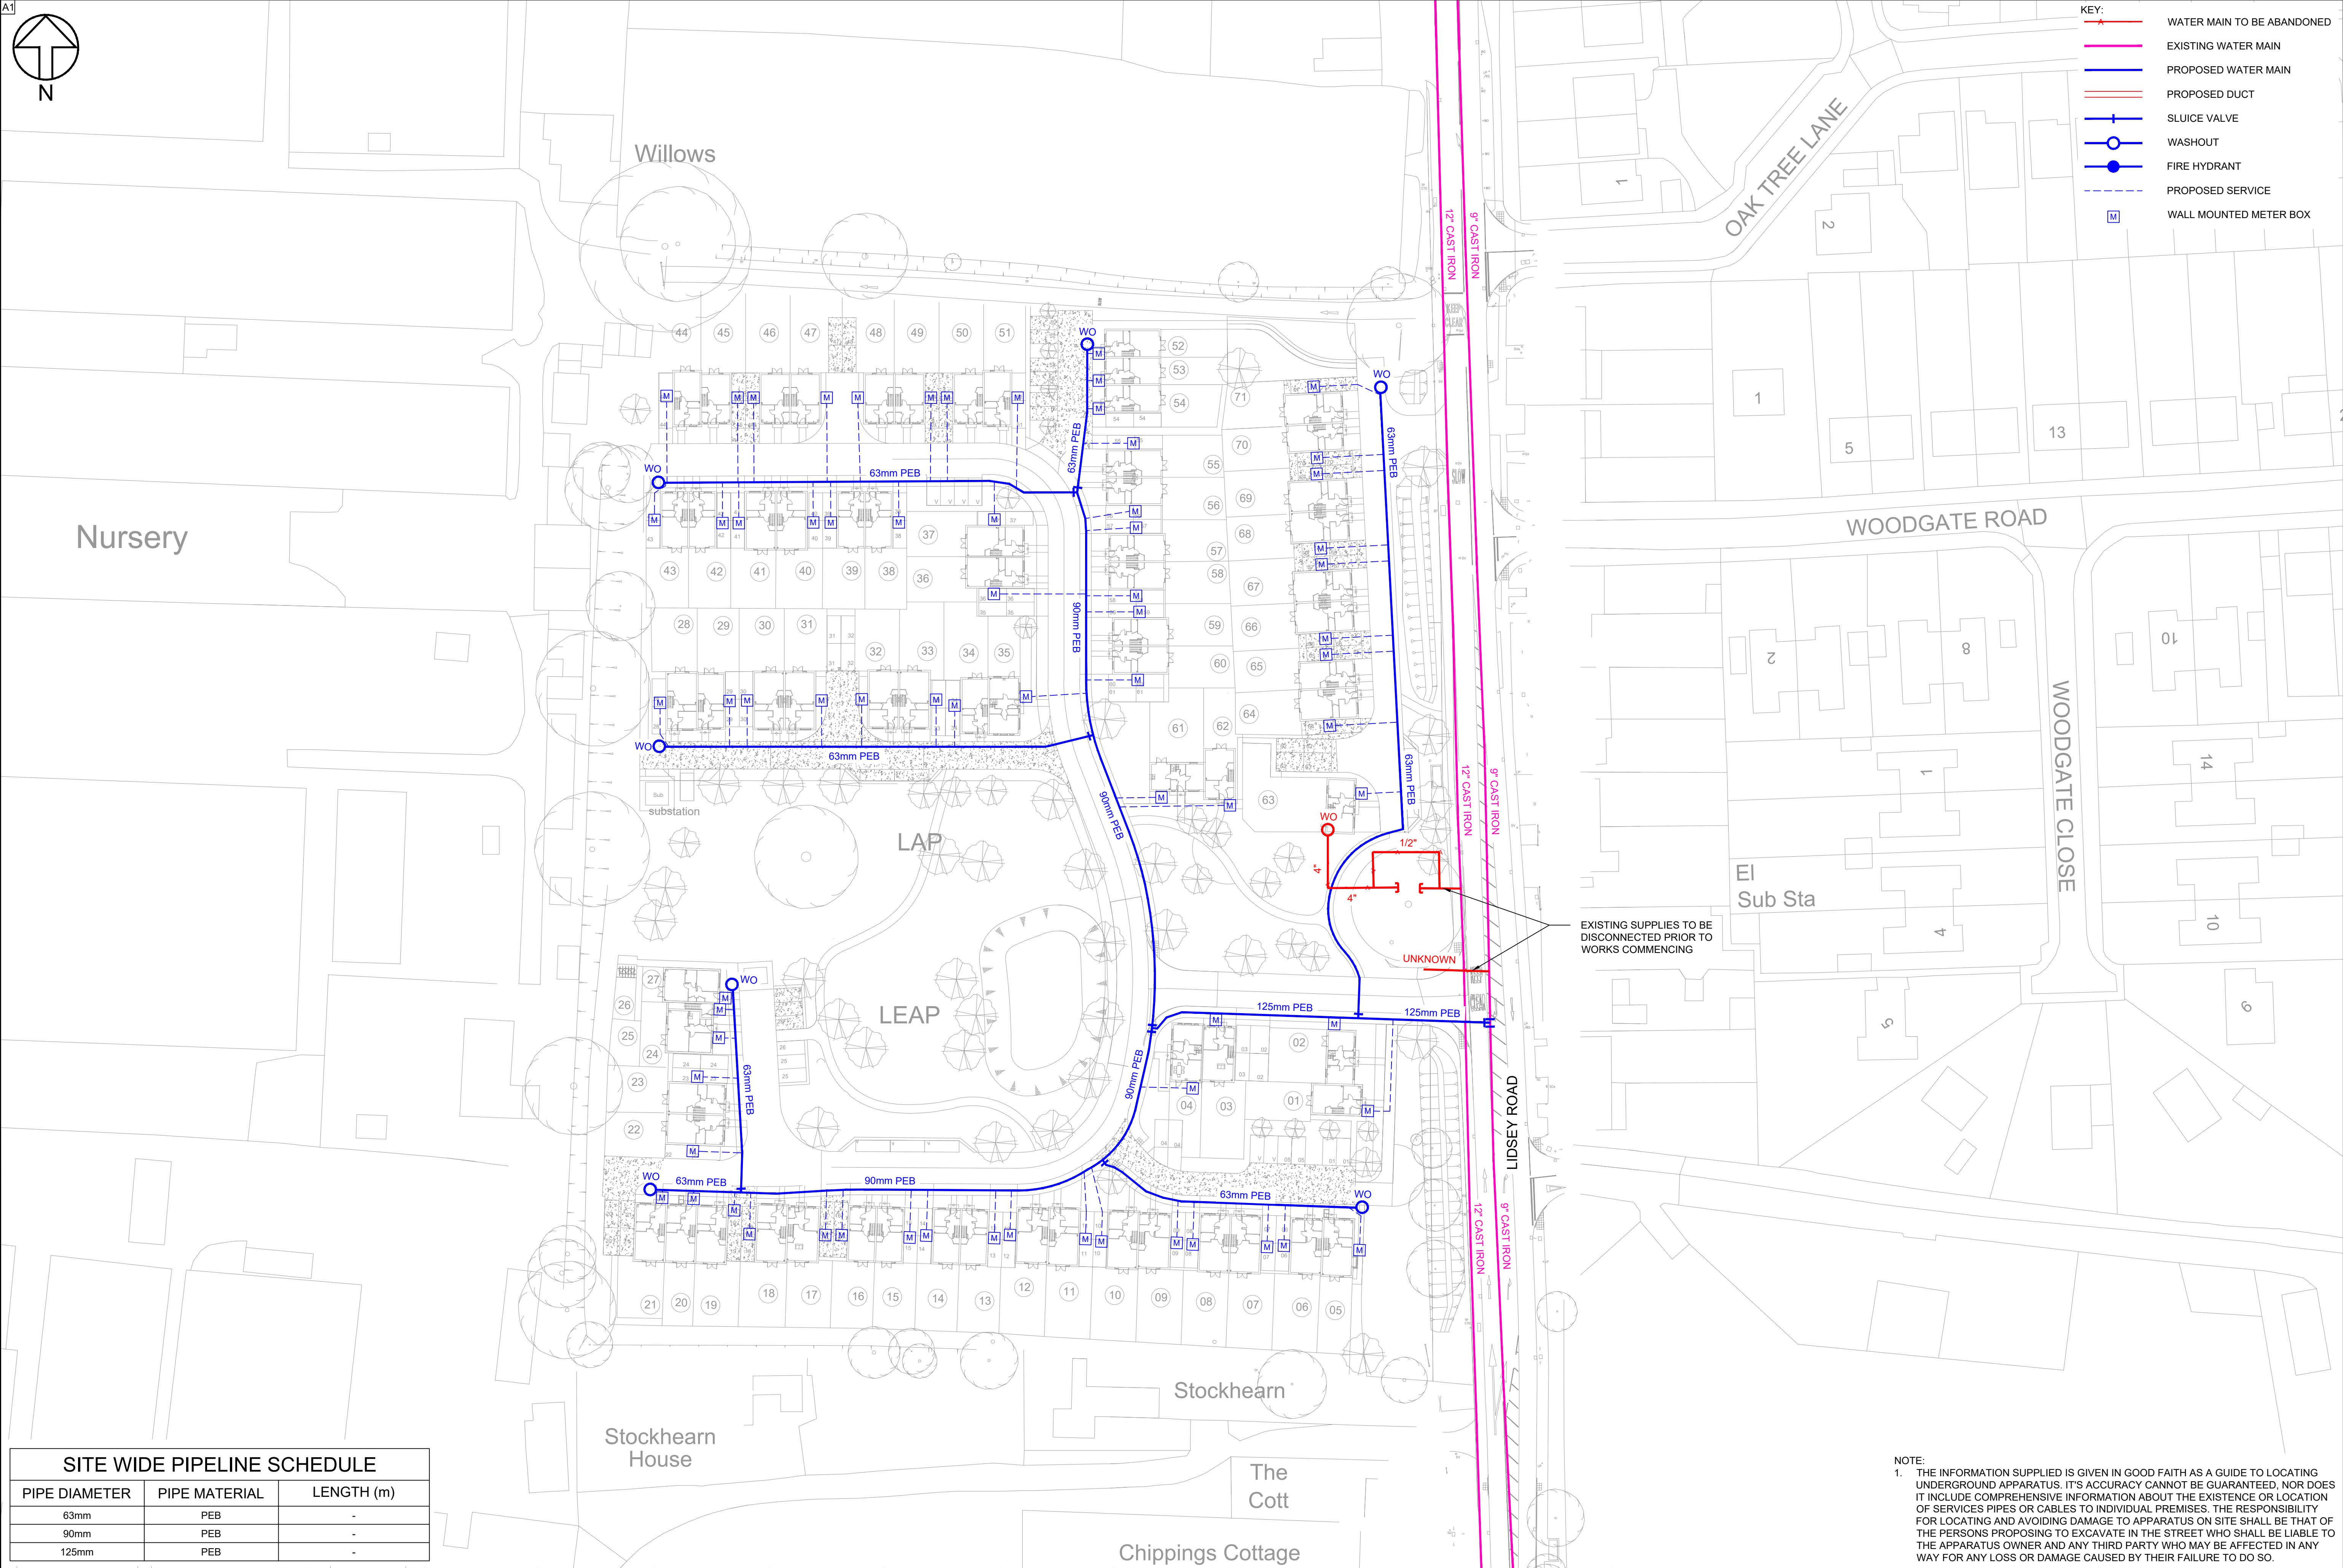

SITE WIDE PIPELINE SCHEDULE		
PIPE DIAMETER	PIPE MATERIAL	LENGTH (m)
63mm	PEB	-
90mm	PEB	-
125mm	PEB	-

 Telephone: Havant (023) 9249 9888 Fax: Havant (023) 9245 3632 Website: www.portsmouthwater.co.uk Registered Office: PO Box 8 West Street Havant Hampshire PO9 1LG REGISTERED IN ENGLAND No. 2536455	REVISION	A	B	C	D	E	F	WINGS NURSERY, LIDSEY ROAD, WESTERGATE MAINS DESIGN	Drawing No.	Job No.	Date	Scale
	DESCRIPTION	FIRST ISSUE							F6103/MD/01	F6103	FEB 2022	1:500
	DATE	TBC							Drawn By SJW	Traced By	Checked By CK	A