


note distance to boundary

A= 3.1m
B= 8.5m
C= 7m

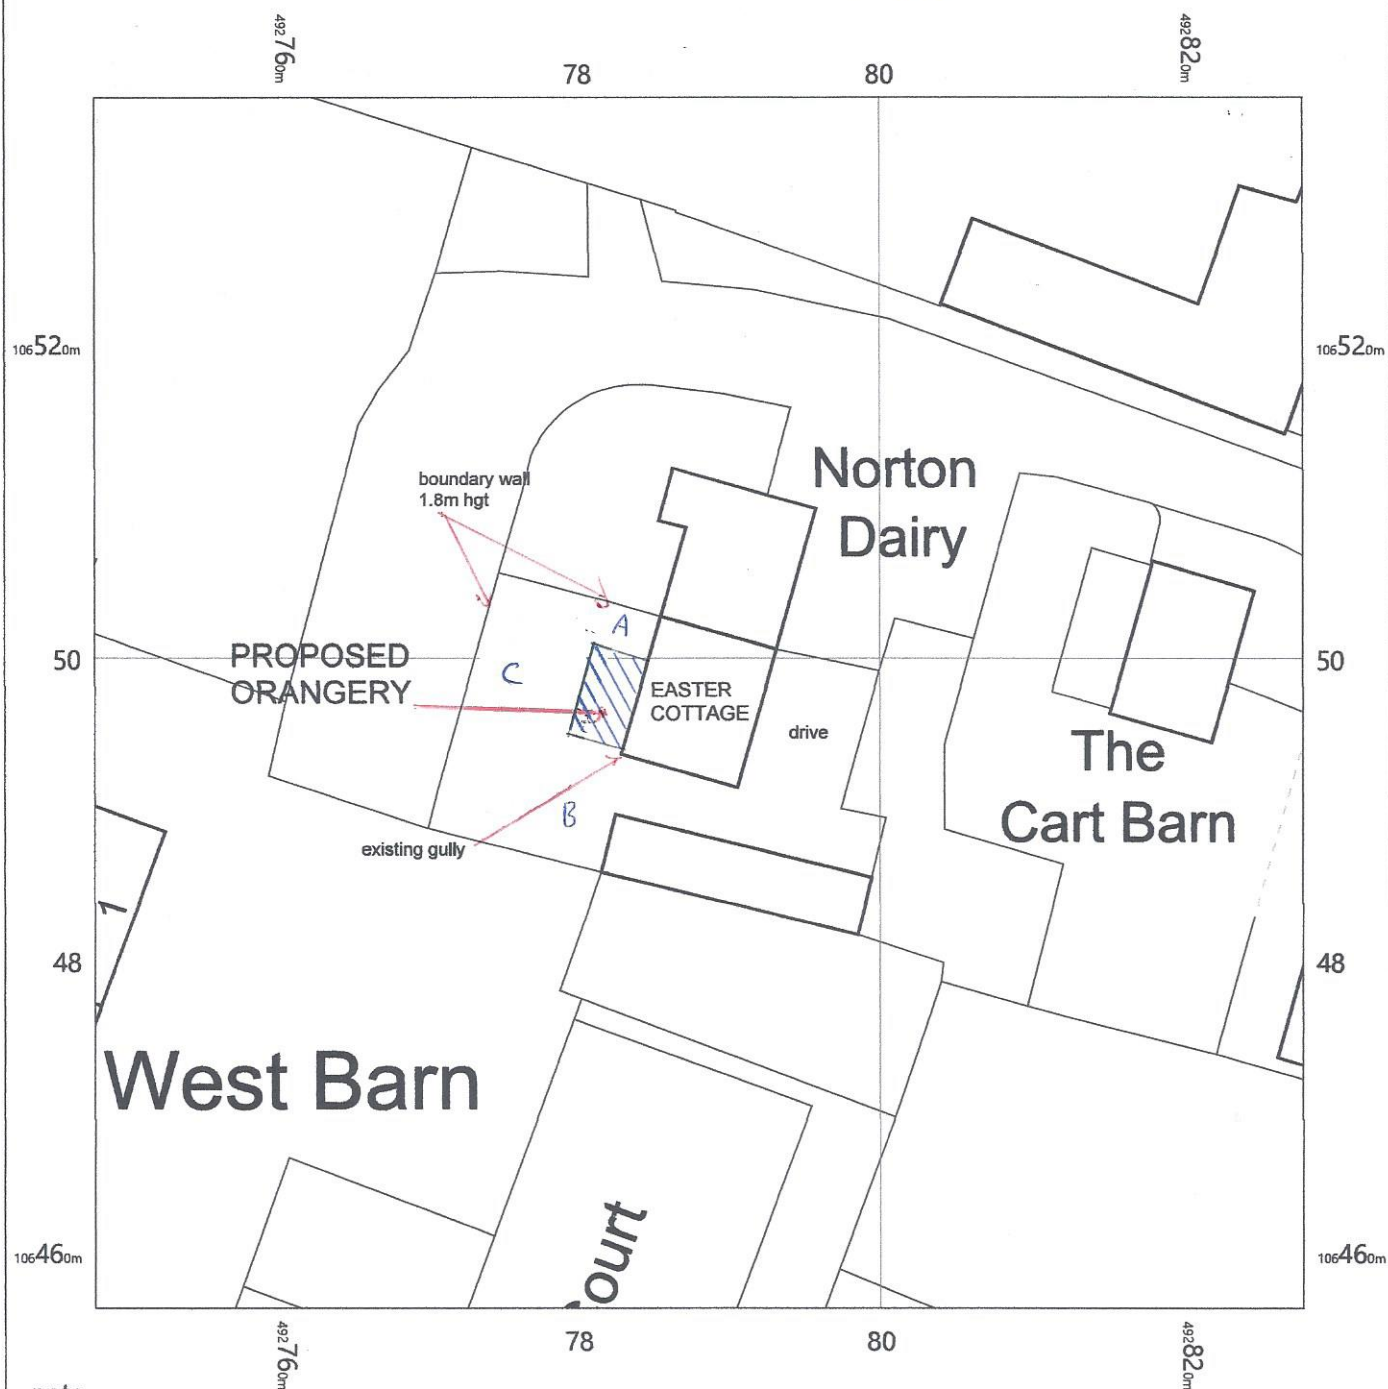


note

access via drive ie skips etc
drainage to existing gully
fence/hedge/wall hghts to remain same
no trees are affected by this development

PROPOSED ORANGERY

width 6m, projection 3.7m, hgt to eaves 2.4m, hgt to ridge 3.3m
brickwork to match property, frames/rafters light oak upvc,
glazing clear, roof material glass

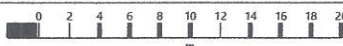

OS MasterMap 1250/2500/10000 scale
Friday, March 30, 2018, ID: CM-00701693
www.centremapslive.co.uk

1:500 scale print at A4, Centre: 492788 E, 106497 N

©Crown Copyright Ordnance Survey. Licence no. 100019980

