


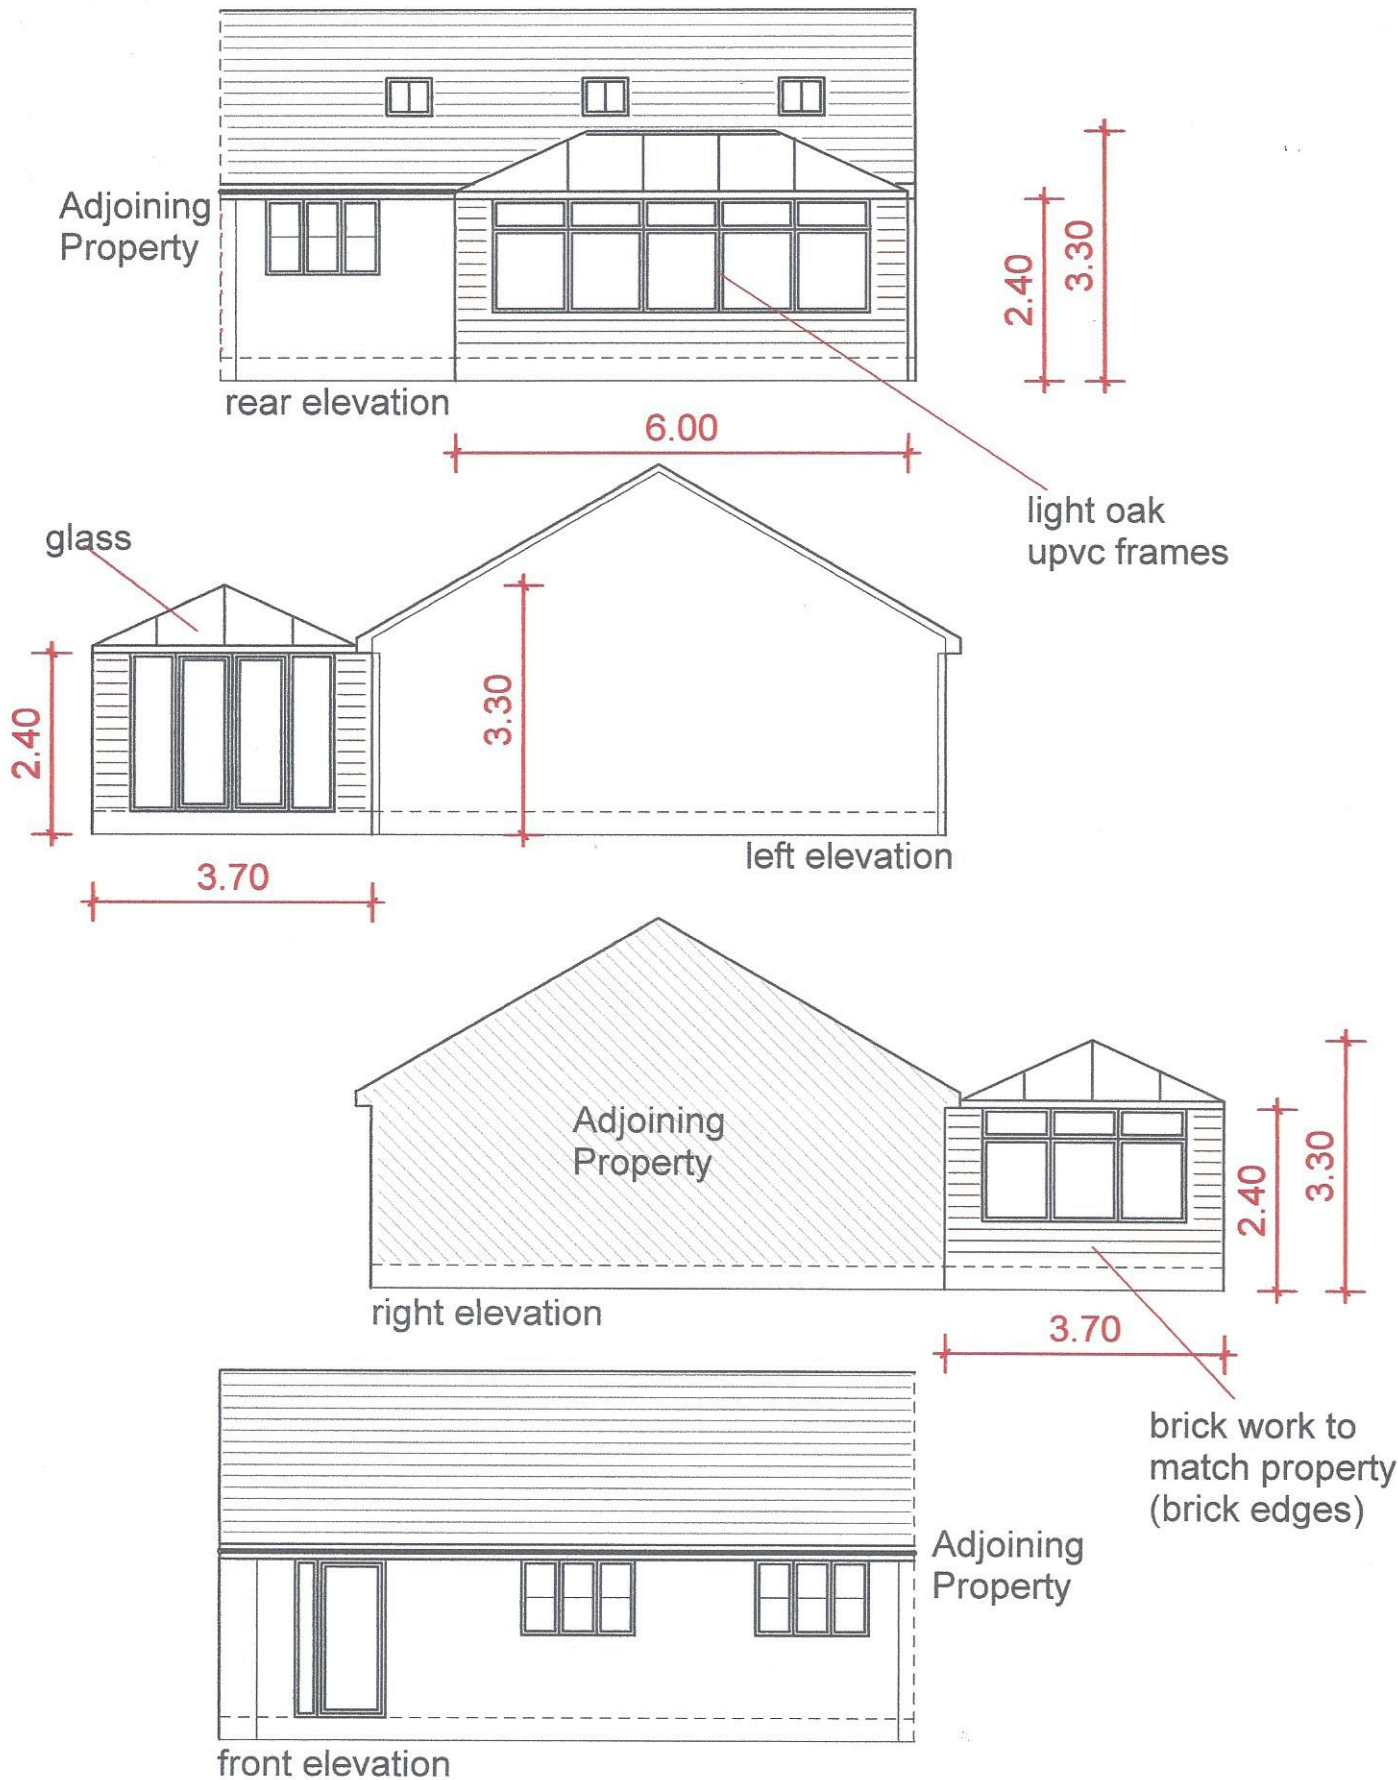


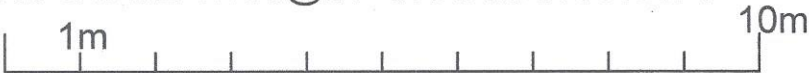

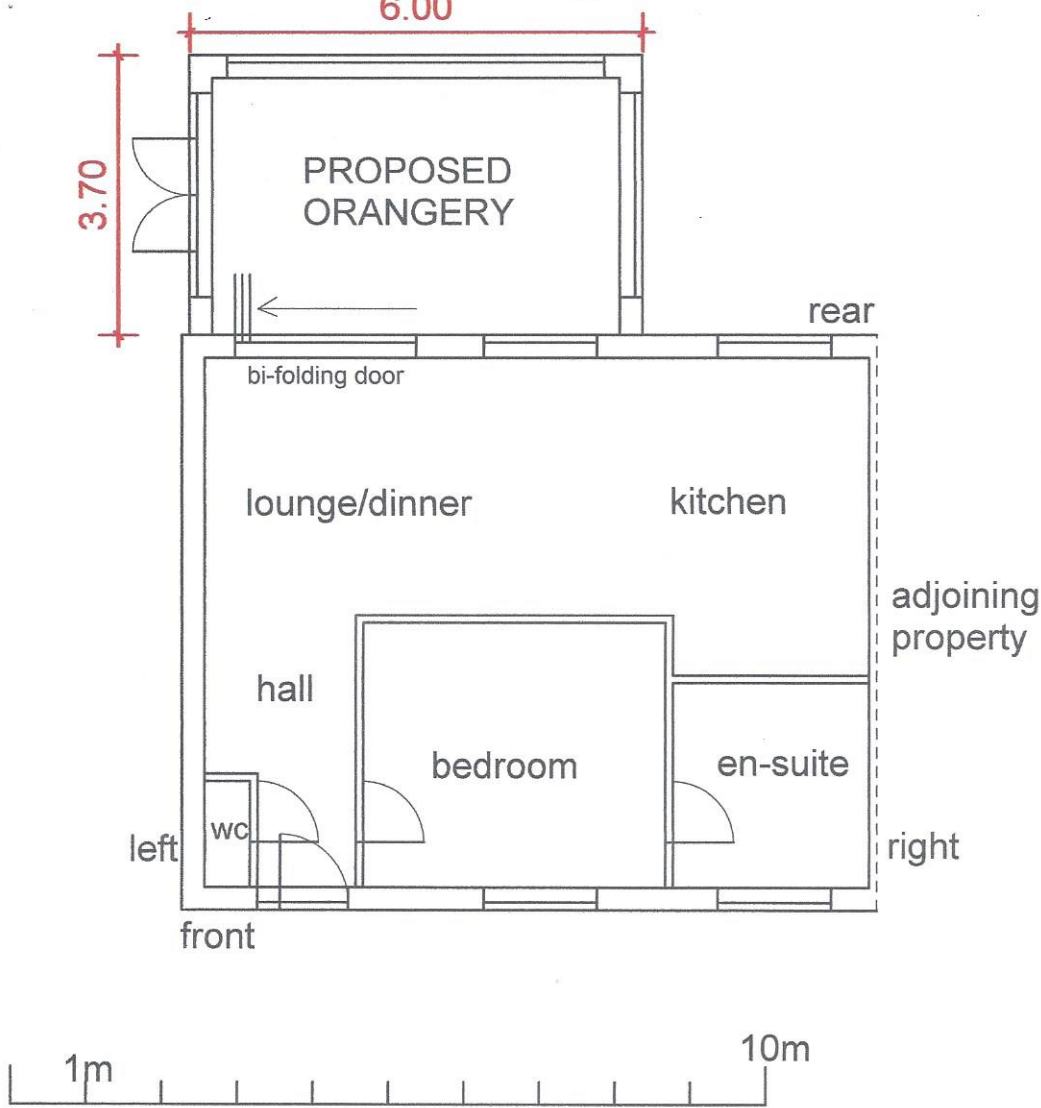

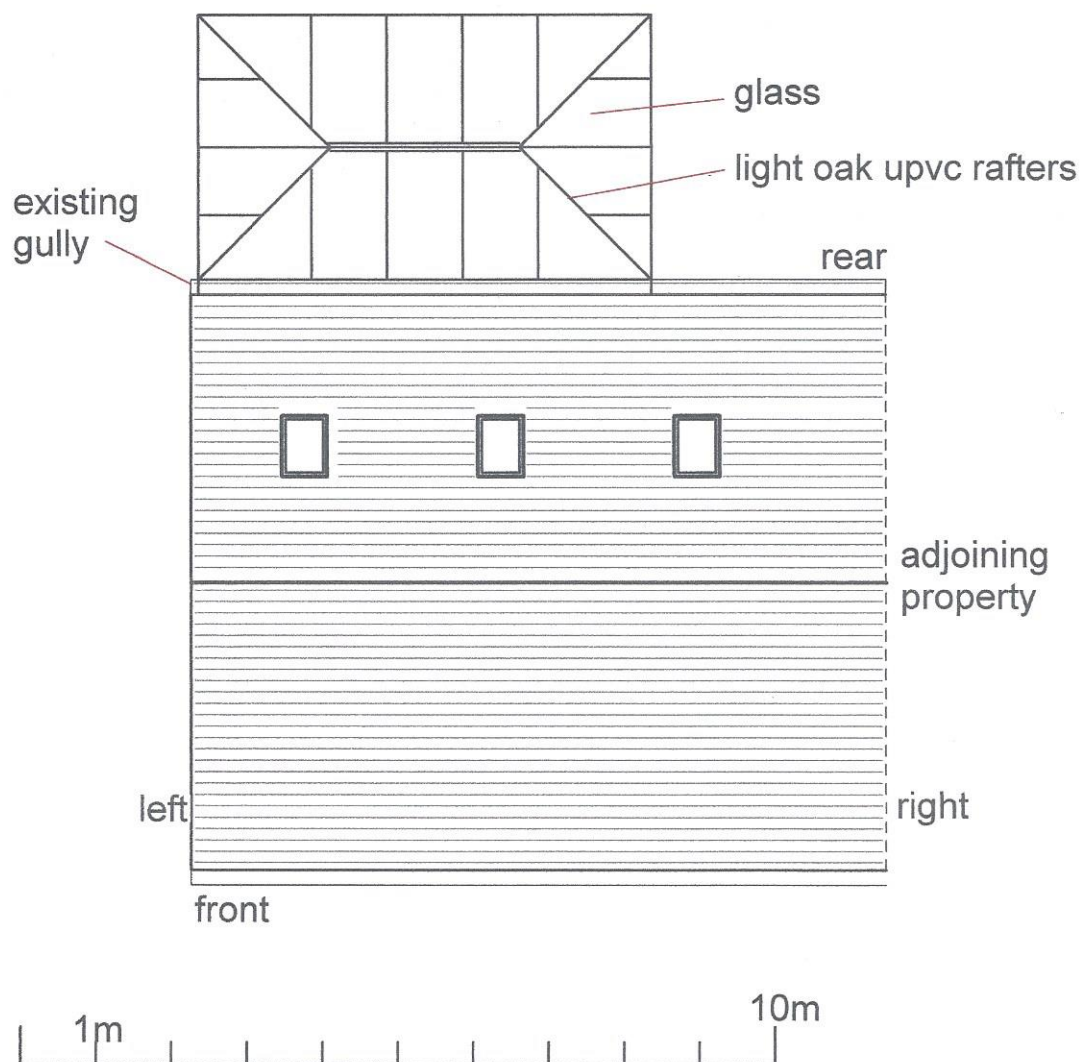

PROPOSED ORANGERY

width 6m, projection 3.7m, hgt to eaves 2.4m, hgt to ridge 3.3m
 brickwork to match property (brick edges) , frames/rafters light oak upvc
 glazing clear, roof material glass

access via drive ie skips etc
 drainage to existing gully
 boundary fence/hedge/wall to remain same
 no trees are affected in this development