
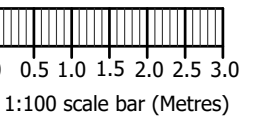


This drawing is the copyright of H.J.CONCEPTS LTD and may not be copied, altered or reproduced in any way without their written authority ©H J Concepts Limited 2021

Do not scale this drawing. Use written dimensions only. All dimensions shall be checked on site prior to commencement of work.

IF IN DOUBT ASK

DO NOT SCALE: This note may be omitted for PLANNING PURPOSES ONLY. Original documents only may be relied upon. Inaccuracies may occur due to printing, scanning and other forms of copying.

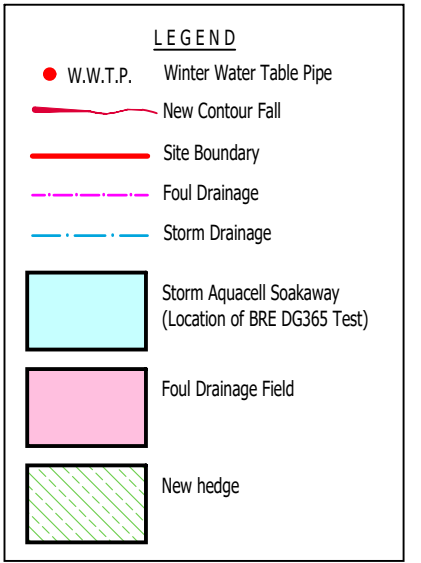

Foul Water Drainage					
Chamber #	Chamber	Cover	Cover Lvl	Invert Lvl	O/A Dp
FW 01	480 Ø PPIC	B125	37.500	36.775	0.725m
FW 02	480 Ø PPIC	B125	37.250	36.583	0.667m
FW 03	480 Ø PPIC	B125	37.400	36.900	0.667m
FW 04	480 Ø PPIC	B125	37.300	36.470	0.667m
Treatment Plant *	-	-	37.200	36.415 Inlet	0.785m
*Trunret extension Req'd to increase depth o/a	-	-	-	36.340 Outlet	0.860m
Sample Chamber	480 Ø PPIC	A15	37.200	36.340	0.860m
FW 05	480 Ø PPIC	A15	37.200	36.190	1.010m
FW 06	480 Ø PPIC	A15	35.400	34.900	0.450m
FW 07	480 Ø PPIC	A15	34.900	34.400	0.500m
Drainage Field 100 Dia Pipes at 1:200 Fall					

Storm Water Drainage					
Chamber #	Chamber	Cover	Cover Lvl	Invert Lvl	O/A Dp
SW 01	480 Ø PPIC	B125	37.400	36.960	0.440m
SW 02	480 Ø PPIC	B125	37.400	36.880	0.520m
SW 03	480 Ø PPIC	B125	37.400	36.748	0.652m
SW 04	480 Ø PPIC	B125	37.250	36.715	0.535m
SW 05	480 Ø PPIC	A15	37.400	36.645	0.755m
SW 06	480 Ø PPIC	A15	36.000	35.550	0.450m
SW 07 (Silt)	480 Ø PPIC	A15	35.400	34.950	0.450m
Rain Harvester Tank	-	A15	34.900	34.900 IL	-
Rain Harvester Tank	-	-	-	34.625 OL	-
Aquacell Eco Soakaway	-	-	-	34.500	-

Treatment Plant to be installed in accordance with manufacturers details. Power Supply for Unit and External Alarm will be required. Vent position to be in accordance with manufacturers recommendations. Unit to be concrete encased

A 24 Mar 22 Issued to clear Cond 3 - For Approval
17 Mar 22 Issued to Site Cond 3 - For Comment

REV	DATE	DESCRIPTION	BY
Suite A Second Floor Trinity Court 2-4 West Street Fareham, Hampshire. PO16 0BH Telephone: 01329 288684, Email: office@hjconcepts.co.uk			
Mr & Mrs Brooks Land South of Sundown Littleheath Road Fontwell BN18 0SR			
Proposed Foul & Storm Drainage Plan			
ENGINEER	PH	CHECKED	
DATE	Apr 21	SCALE	1:100
PROJECT and DRAWING No. 17-1197 — PL D701			
A1	REVISIONS	A	