

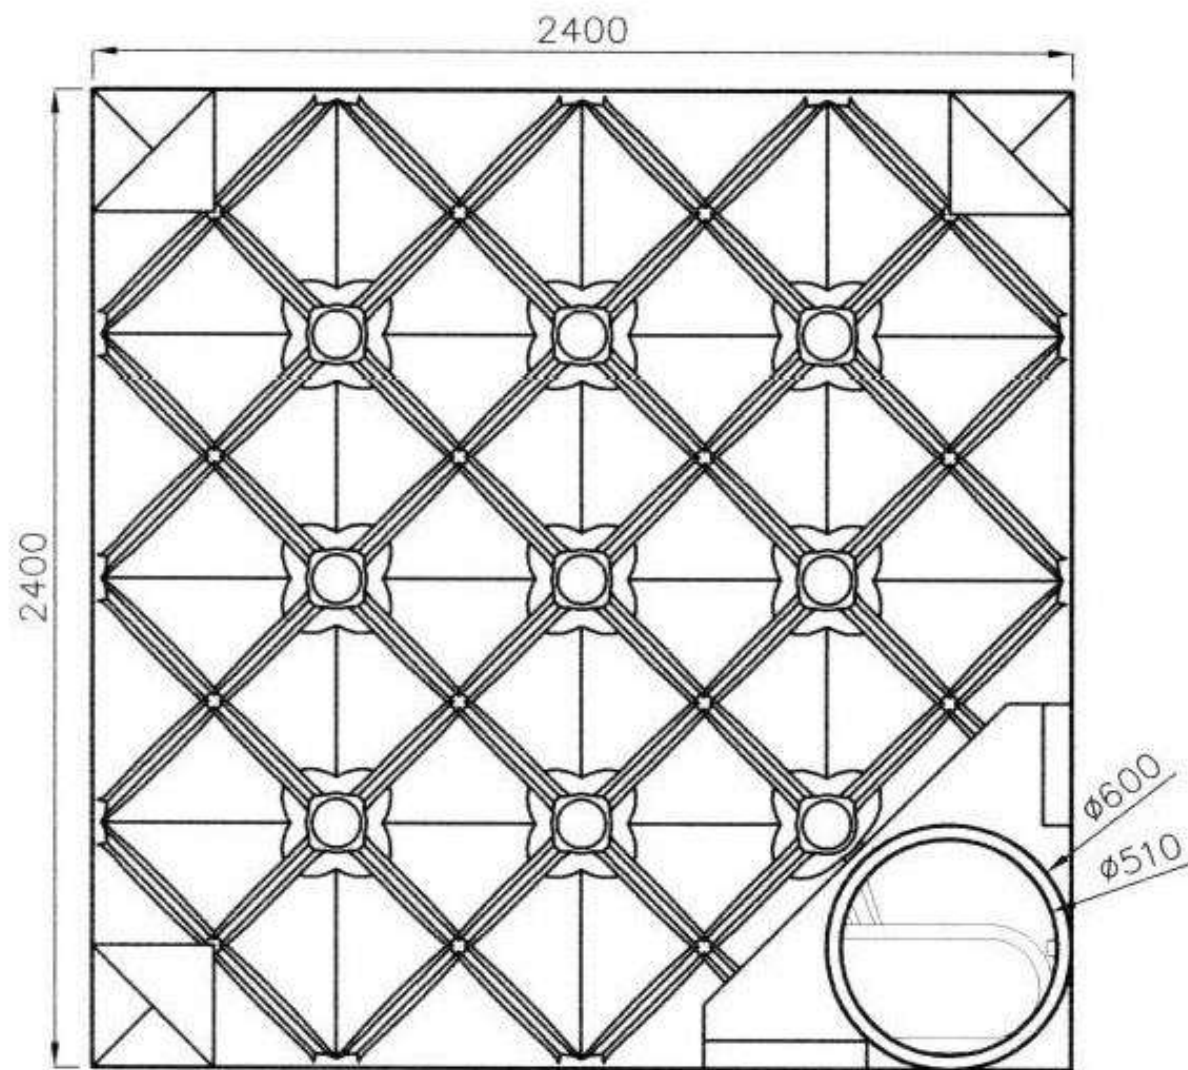


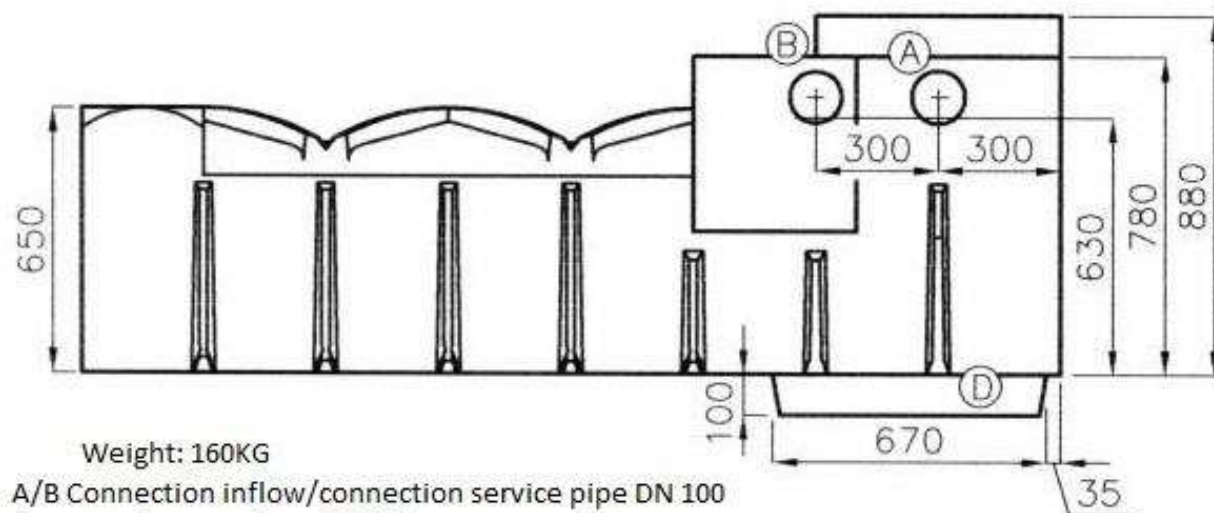

3.000L

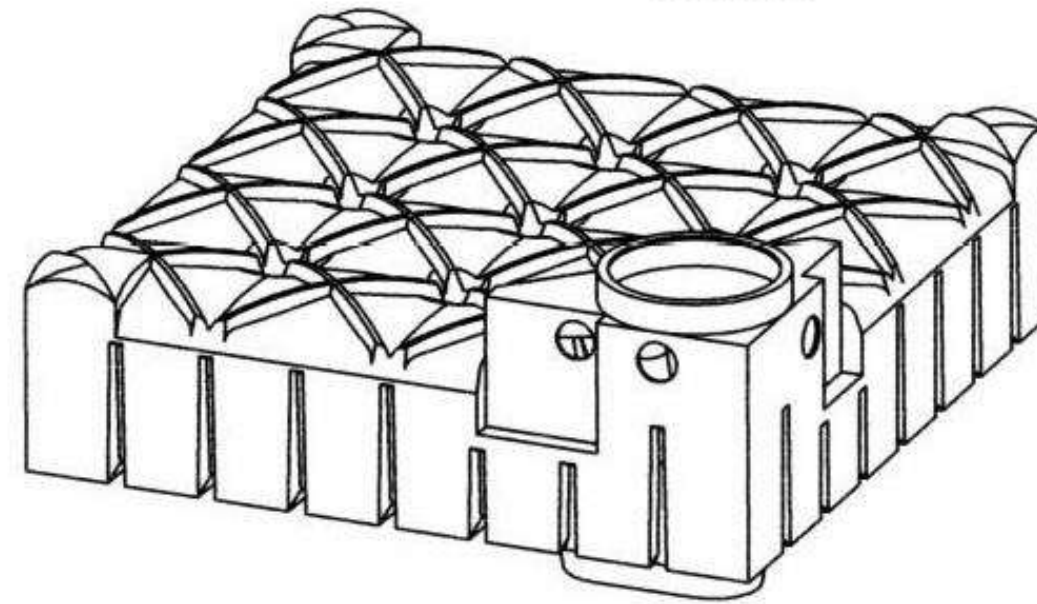


Weight: 160KG

A/B Connection inflow/connection service pipe DN 100

C connection overflow DN 100

D pump basin

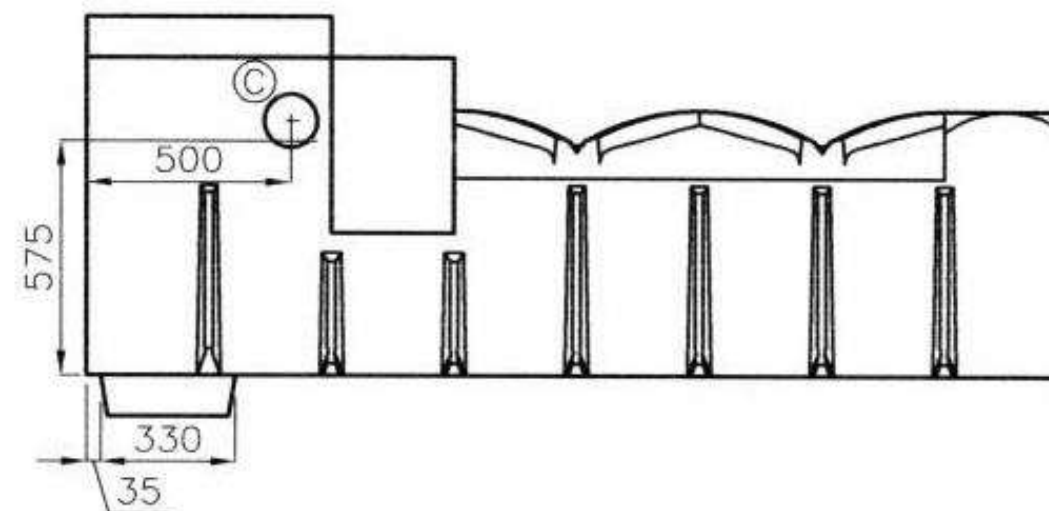

For Technical Assistance Call: 01844 877 030