


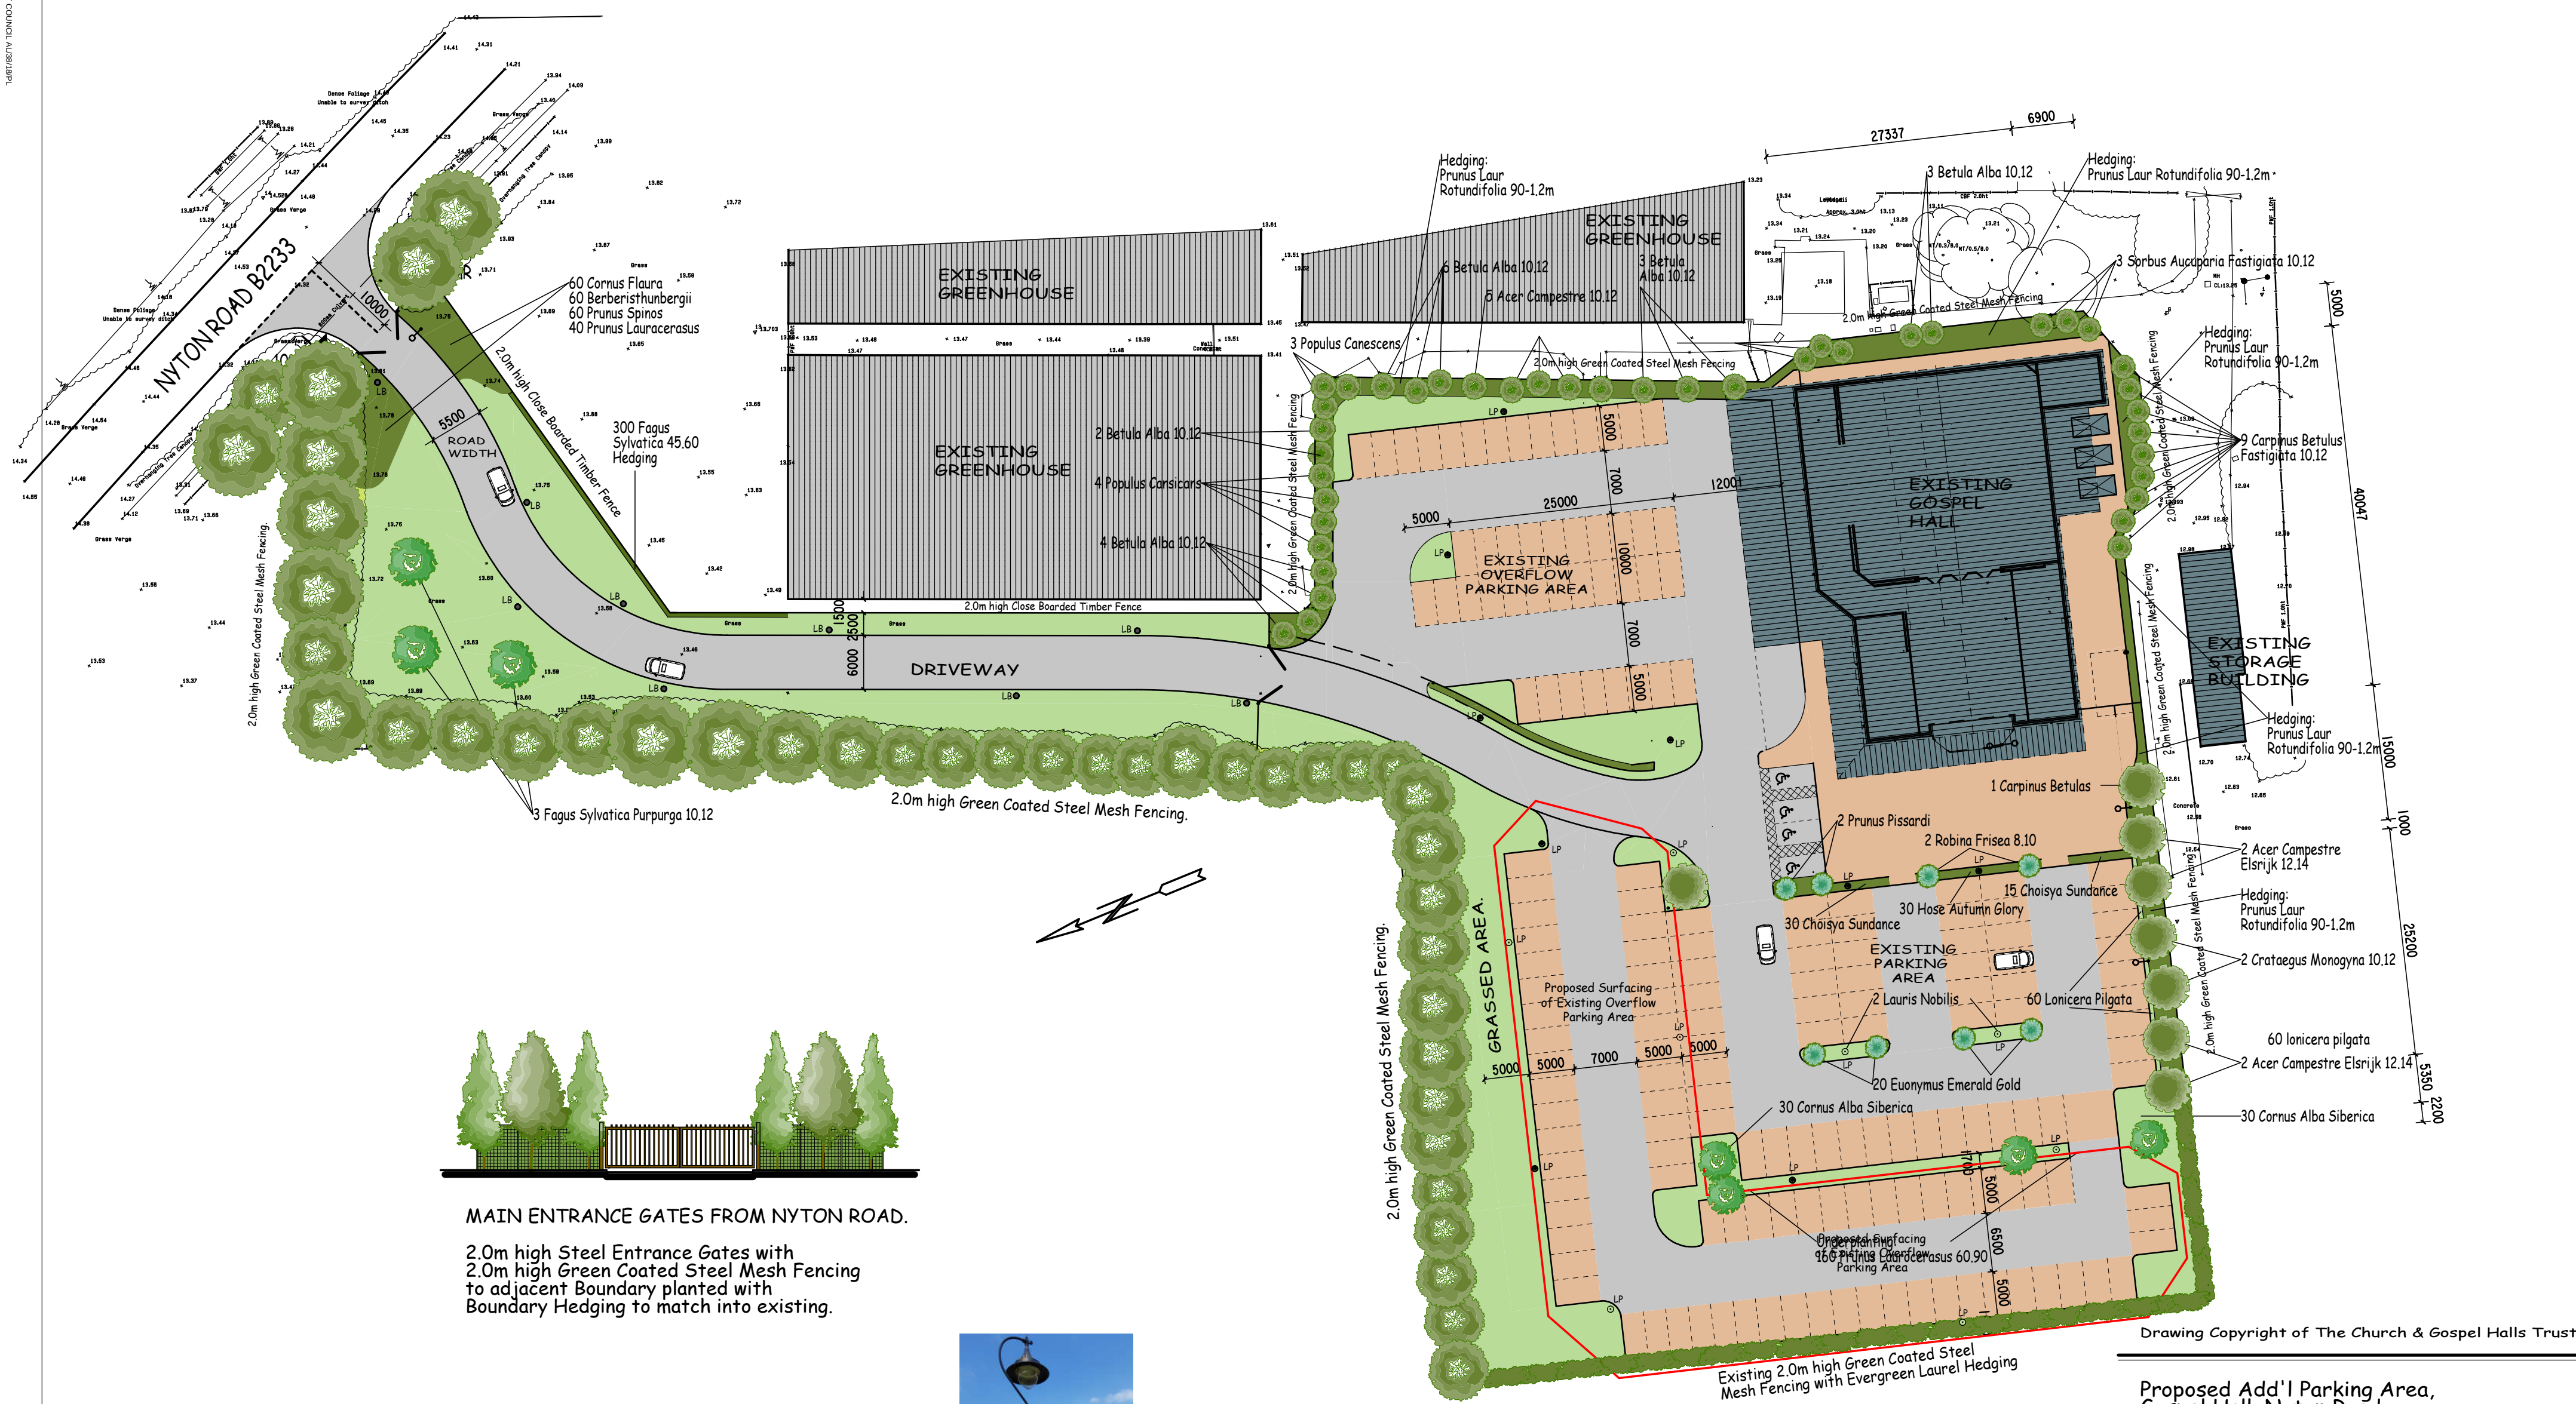

MAIN ENTRANCE GATES FROM NYTON ROAD.
2.0m high Steel Entrance Gates with
2.0m high Green Coated Steel Mesh Fencing
to adjacent Boundary planted with
Boundary Hedging to match into existing.

EXTERNAL LIGHTING:

External Areas to be Illuminated -
"Only when in Use" - with Lighting Posts
to match existing on 4m Columns within
the Car Park Area located as indicated
providing an Average Illuminance of 21 lux.



PROPOSED HARDSURFACING to OVERFLOW PARKING AREA:

The existing grassed Overflow Parking Areas are now in
regular use and have therefore become unfit for purpose.
This current proposal is therefore to replace the generally
used Areas with Hard Surfacing to match existing.

Extent of Works outlined in Red.

Drawing Copyright of The Church & Gospel Halls Trust

Proposed Add'l Parking Area,
Gospel Hall, Nyton Road,
Aldingbourne, West Sussex.

Site Layout with Proposed
Add'l Hard Surfaced Parking Area

Scale: 1:500
Date: 13th July.05

For the
Springfield Gospel Trust.

Revisions:
H - Fencing & Landscaping
amended - 14.11.06
J - Add'l Parking Area - 30.11.16
K - Minor amendments - 08.02.17
L - Final amendments to Parking Area - 23.09.17
M - Further amendments to Parking Area - 18.11.17
N - External Lighting clarified - 24.5.18

Drawing No:
BOGNOR
BG.8.03.M