

Notes:
The contractor must verify all dimensions on site before commencing any work on shop drawings, do not scale from this drawing
McBains Ltd copyright

BIM Transmittal Disclaimer
McBains Ltd makes no express or implied warranties with respect to the character, function, or capabilities of the data (inclusive of 3rd party data incorporated within), or the suitability of the data for any particular purpose beyond those originally intended by McBains Ltd. Please refer to our standard terms and conditions for further details.

NOTE:
ALL BATHROOMS & ENSUITE WINDOWS TO HAVE OBSCURED GLASS.
REFER TO EXTERNAL MATERIALS PLAN FOR SPECIFIC MATERIALS, WINDOWS COLOURS AND DOOR COLOURS

P1 Drawing issued for comments28.09.2018

Revision	Amendment	Date
JP	TS	POR
Drawn by	Reviewed by	Approved by
60435	AUG'18	1:100 @ A3
MCB Number	Date created	Scale @ A3

McBains

McBains Ltd
5th Fl, 26 Finsbury Square London EC2A 1DS
+44 (0)20 7786 7900
mcbains.co.uk

Client

Taylor Wimpey

Project

LAND AT NYTON NURSERIES - RE-PLAN
EASTERGATE AND WESTERGATE
WEST SUSSEX

Drawing Title

HOUSETYPE PLANS & ELEVATIONS
PA34 (GOSFORD)
PLOT 223 as shown
PLOT 222 handed

ARCHITECTURE

Drawing / Document Reference

Status

NNRP - MCB - ZZ - ZZ - DR - A - 0105

D5 - P1

Project Idm

Originator

Zone

Level

Type

Discipline


Number

Suitability


Revision



SIDE ELEVATION

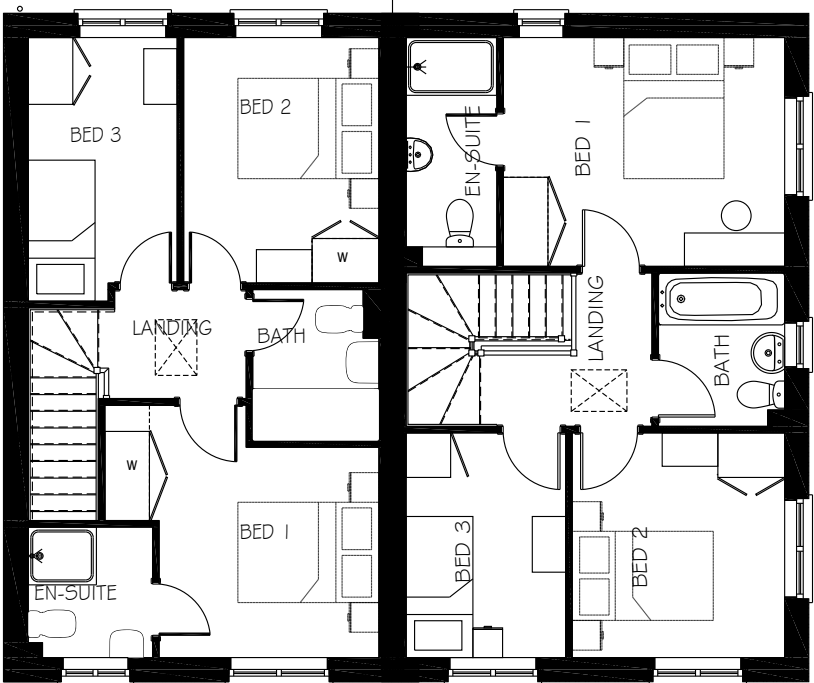


FIRST FLOOR PLAN

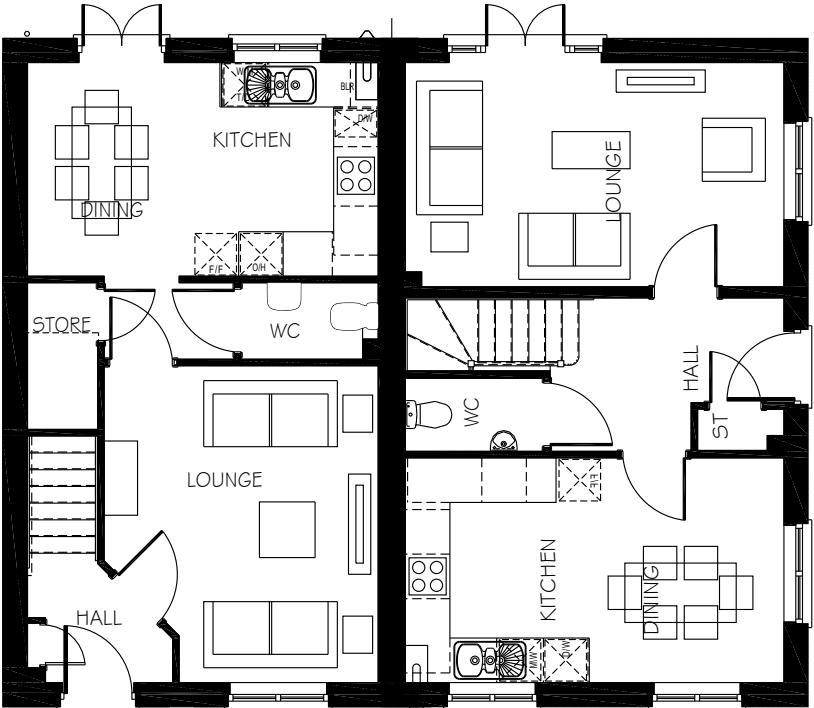

GROUND FLOOR PLAN



FRONT ELEVATION

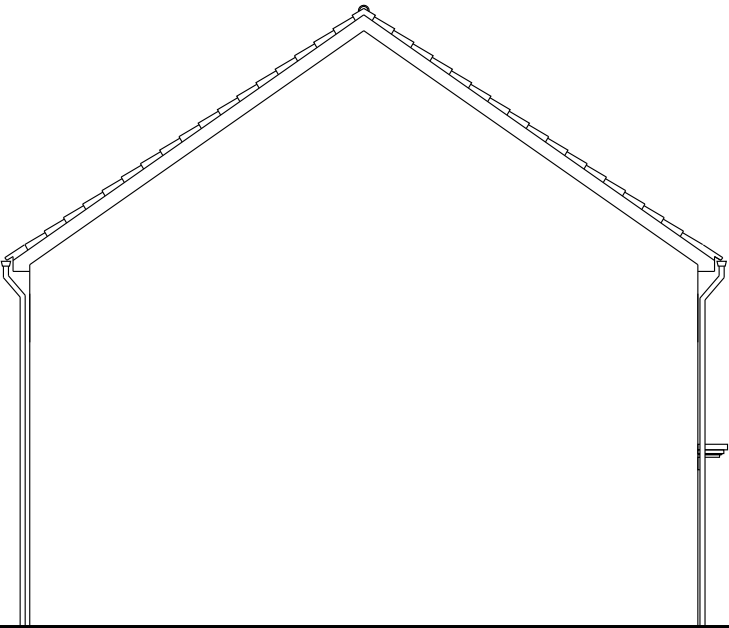

SIDE ELEVATION



REAR ELEVATION

