



Notes:
The contractor must verify all dimensions on site before commencing any work on shop drawings, do not scale from this drawing
McBains Ltd copyright

BIM Transmittal Disclaimer
McBains Ltd makes no express or implied warranties with respect to the character, function, or capabilities of the data (inclusive of 3rd party data incorporated within), or the suitability of the data for any particular purpose beyond those originally intended by McBains Ltd. Please refer to our standard terms and conditions for further details.

NOTE:
ALL BATHROOMS & ENSUITE WINDOWS TO HAVE OBSCURED GLASS.
REFER TO EXTERNAL MATERIALS PLAN FOR SPECIFIC MATERIALS, WINDOWS COLOURS AND DOOR COLOURS
REFER TO EXTERNAL MATERIALS PLAN FOR SPECIFIC MATERIAL TREATMENT ON PROMINENT ELEVATIONS.

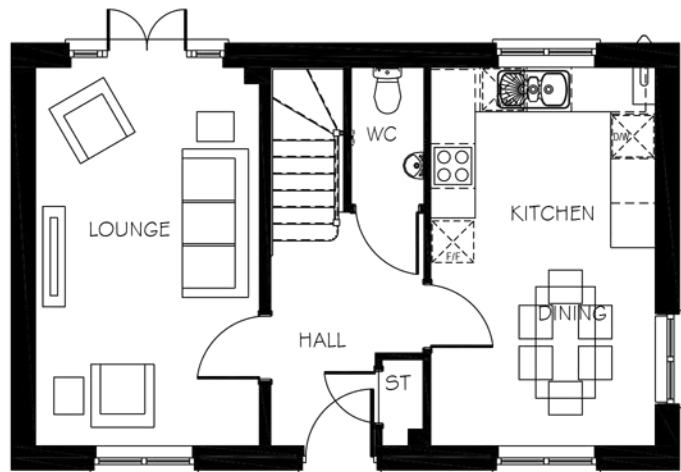

GROUND FLOOR PLAN

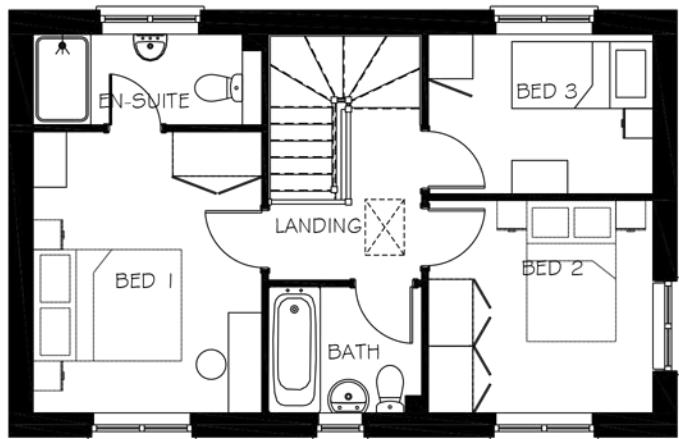


FIRST FLOOR PLAN




RIGHT SIDE ELEVATION




FRONT ELEVATION

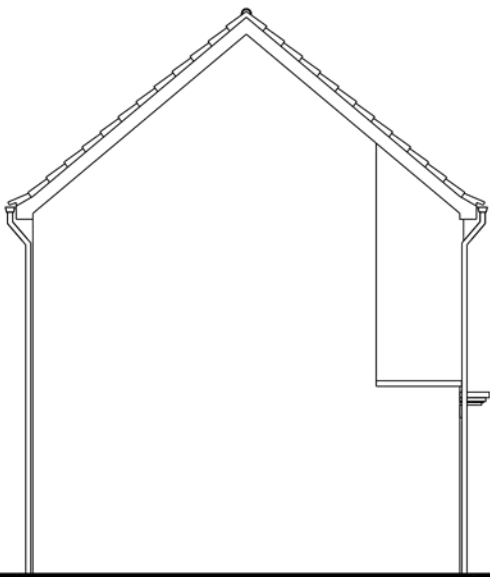

LEFT SIDE ELEVATION

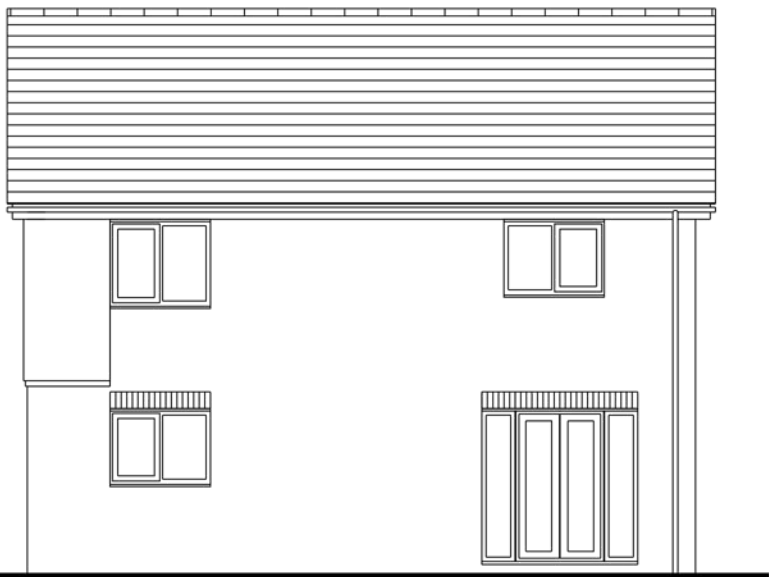

REAR ELEVATION

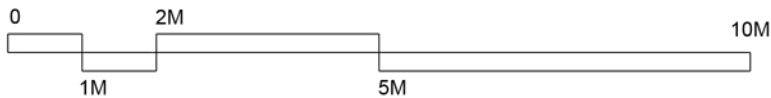

P3 Drawing issued for comments 09.11.2018
P2 Minor graphical amendment 04.10.2018
P1 Drawing issued for comments 28.09.2018

Revision	Amendment	Date
JP	TS	POR
Drawn by	Reviewed by	Approved by
60435	AUG'18	1:100 @ A3
MCB Number	Date created	Scale @ A3

McBains

McBains Ltd
5th Fl, 26 Finsbury Square London EC2A 1DS
+44 (0)20 7786 7900 mcBains.co.uk

Client
Taylor Wimpey

Project
LAND AT NYTON NURSERIES - RE-PLAN
EASTERGATE AND WESTERGATE
WEST SUSSEX

Drawing Title
HOUSETYPE PLANS & ELEVATIONS
PT37 (YEWDALE)
PLOTS 124,209 as shown
PLOTS 107,232 handed

ARCHITECTURE

Drawing / Document Reference	Status
NNRP - MCB - ZZ - ZZ - DR - A - 0114	D5 - P3
Project Name	Originator
Zone	Level
Type	Discipline
Number	Suitability
Revision	