



Notes:
The contractor must verify all dimensions on site before commencing any work on shop drawings, do not scale from this drawing
McBains Ltd copyright

BIM Transmittal Disclaimer
McBains Ltd makes no express or implied warranties with respect to the character, function, or capabilities of the data (inclusive of 3rd party data incorporated within), or the suitability of the data for any particular purpose beyond those originally intended by McBains Ltd. Please refer to our standard terms and conditions for further details.

NOTE:
ALL BATHROOMS & ENSUITE WINDOWS TO HAVE OBSCURED GLASS.
REFER TO EXTERNAL MATERIALS PLAN FOR SPECIFIC MATERIALS, WINDOWS COLOURS AND DOOR COLOURS

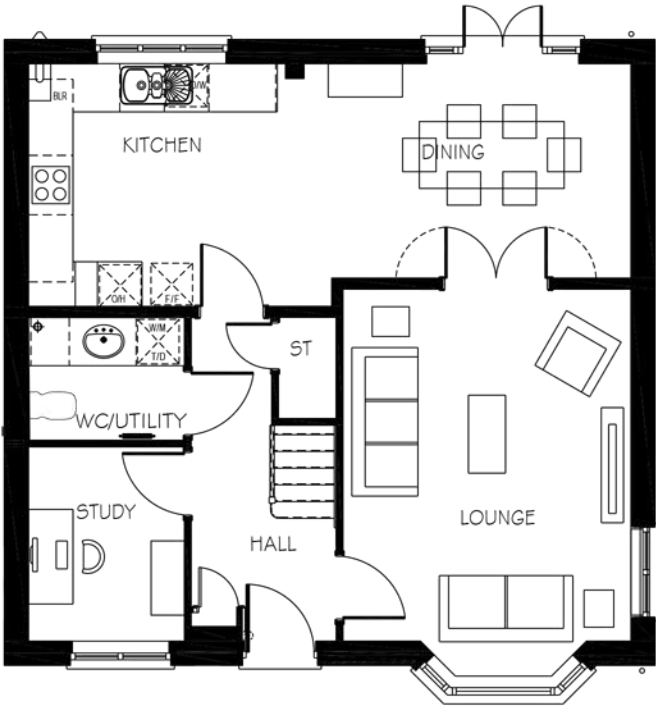

GROUND FLOOR PLAN

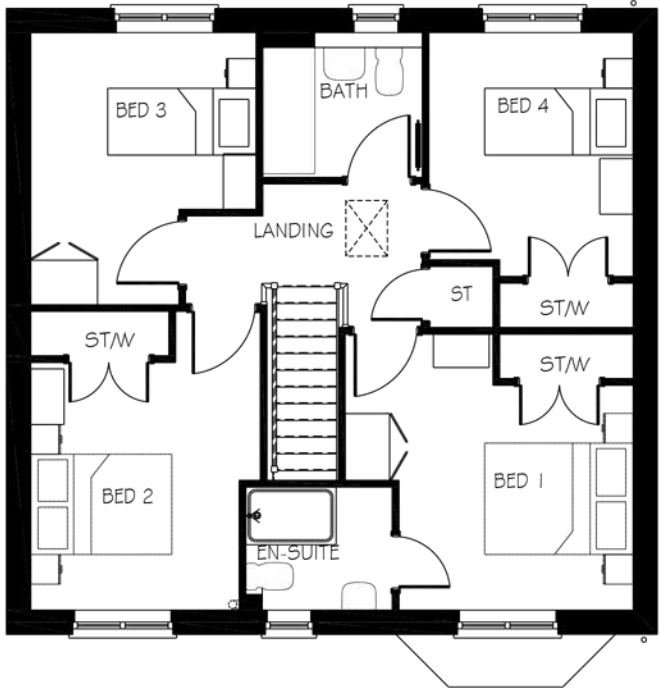


FIRST FLOOR PLAN



SIDE ELEVATION




FRONT ELEVATION

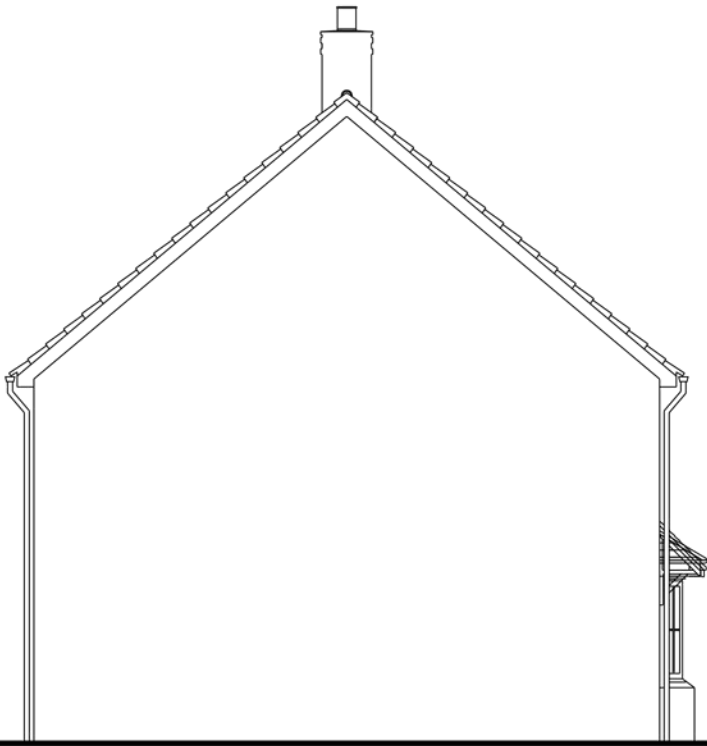

SIDE ELEVATION



REAR ELEVATION

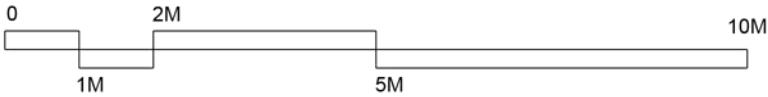

P1 Drawing issued for comments 09.11.2018

Revision	Amendment	Date
TS	POR	POR
Drawn by	Reviewed by	Approved by
60435	NOV18	1:100 @ A3
MCB Number	Date created	Scale @ A3

McBains
McBains Ltd
5th Fl, 26 Finsbury Square London EC2A 1DS
+44 (0)20 7786 7900 mcBains.co.uk

Client
Taylor Wimpey

Project
LAND AT NYTON NURSERIES - RE-PLAN
EASTERGATE AND WESTERGATE
WEST SUSSEX

Drawing Title
HOUSETYPE PLANS & ELEVATIONS
NA44 (MANDORD)
PLOT 108 as shown

ARCHITECTURE

Drawing / Document Reference								Status	
NNRP - MCB - ZZ - ZZ - DR - A - 0121								D5 - P1	
Project Idm	Originator	Zone	Level	Type	Discipline	Number		Suitability	Revision