



KEY:

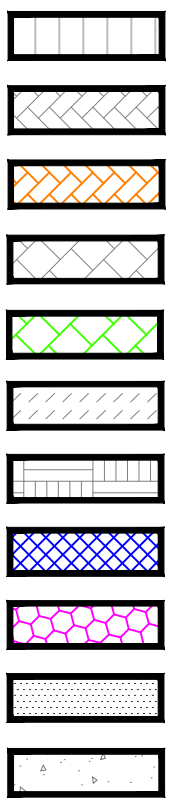


Impermeable tarmac surfacing
Brindle permeable block paving
Brindle block impermeable paving
Buff permeable block paving
Buff impermeable block paving
Charcoal permeable block paving
Natural permeable block paving
Safety surfacing - Wet pour 'blue'
Safety surfacing - rubber safety grass
safety surfacing - play sand
Hogging Path

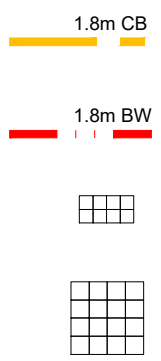



1.8m high Close Boarded fence
1.8m high Brick Wall
900mm wide path formed using 450mm x 450mm buff riven slabs
1.8m x 1.8m patio formed using 450mm x 450mm buff riven slabs

KEY PLAN:

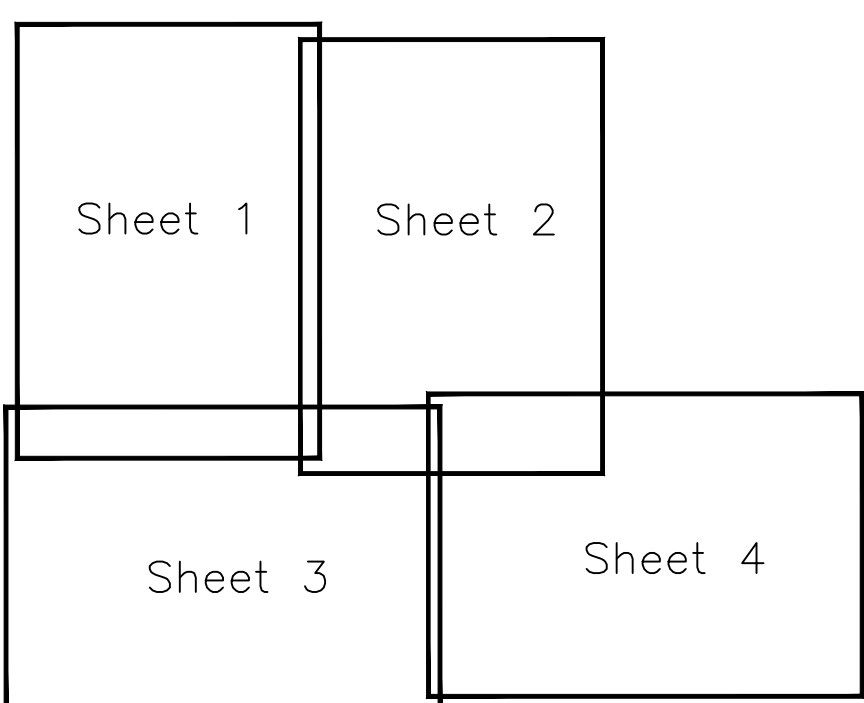

Proposed Street Lighting

Proposed 6m high Street Lighting column fitted with post top mounted luminaire with 5 degree tilt. Luminaire to be Philips Micro Luma BGP615-DM50-1600-12LED-239mA-5S-CLO-L90 controlled by photocell.
Column to be painted Sherwood Green BS12C39.
All columns to be positioned at the rear of the footway or verge, in all cases a minimum of 0.5m from trafficked areas.

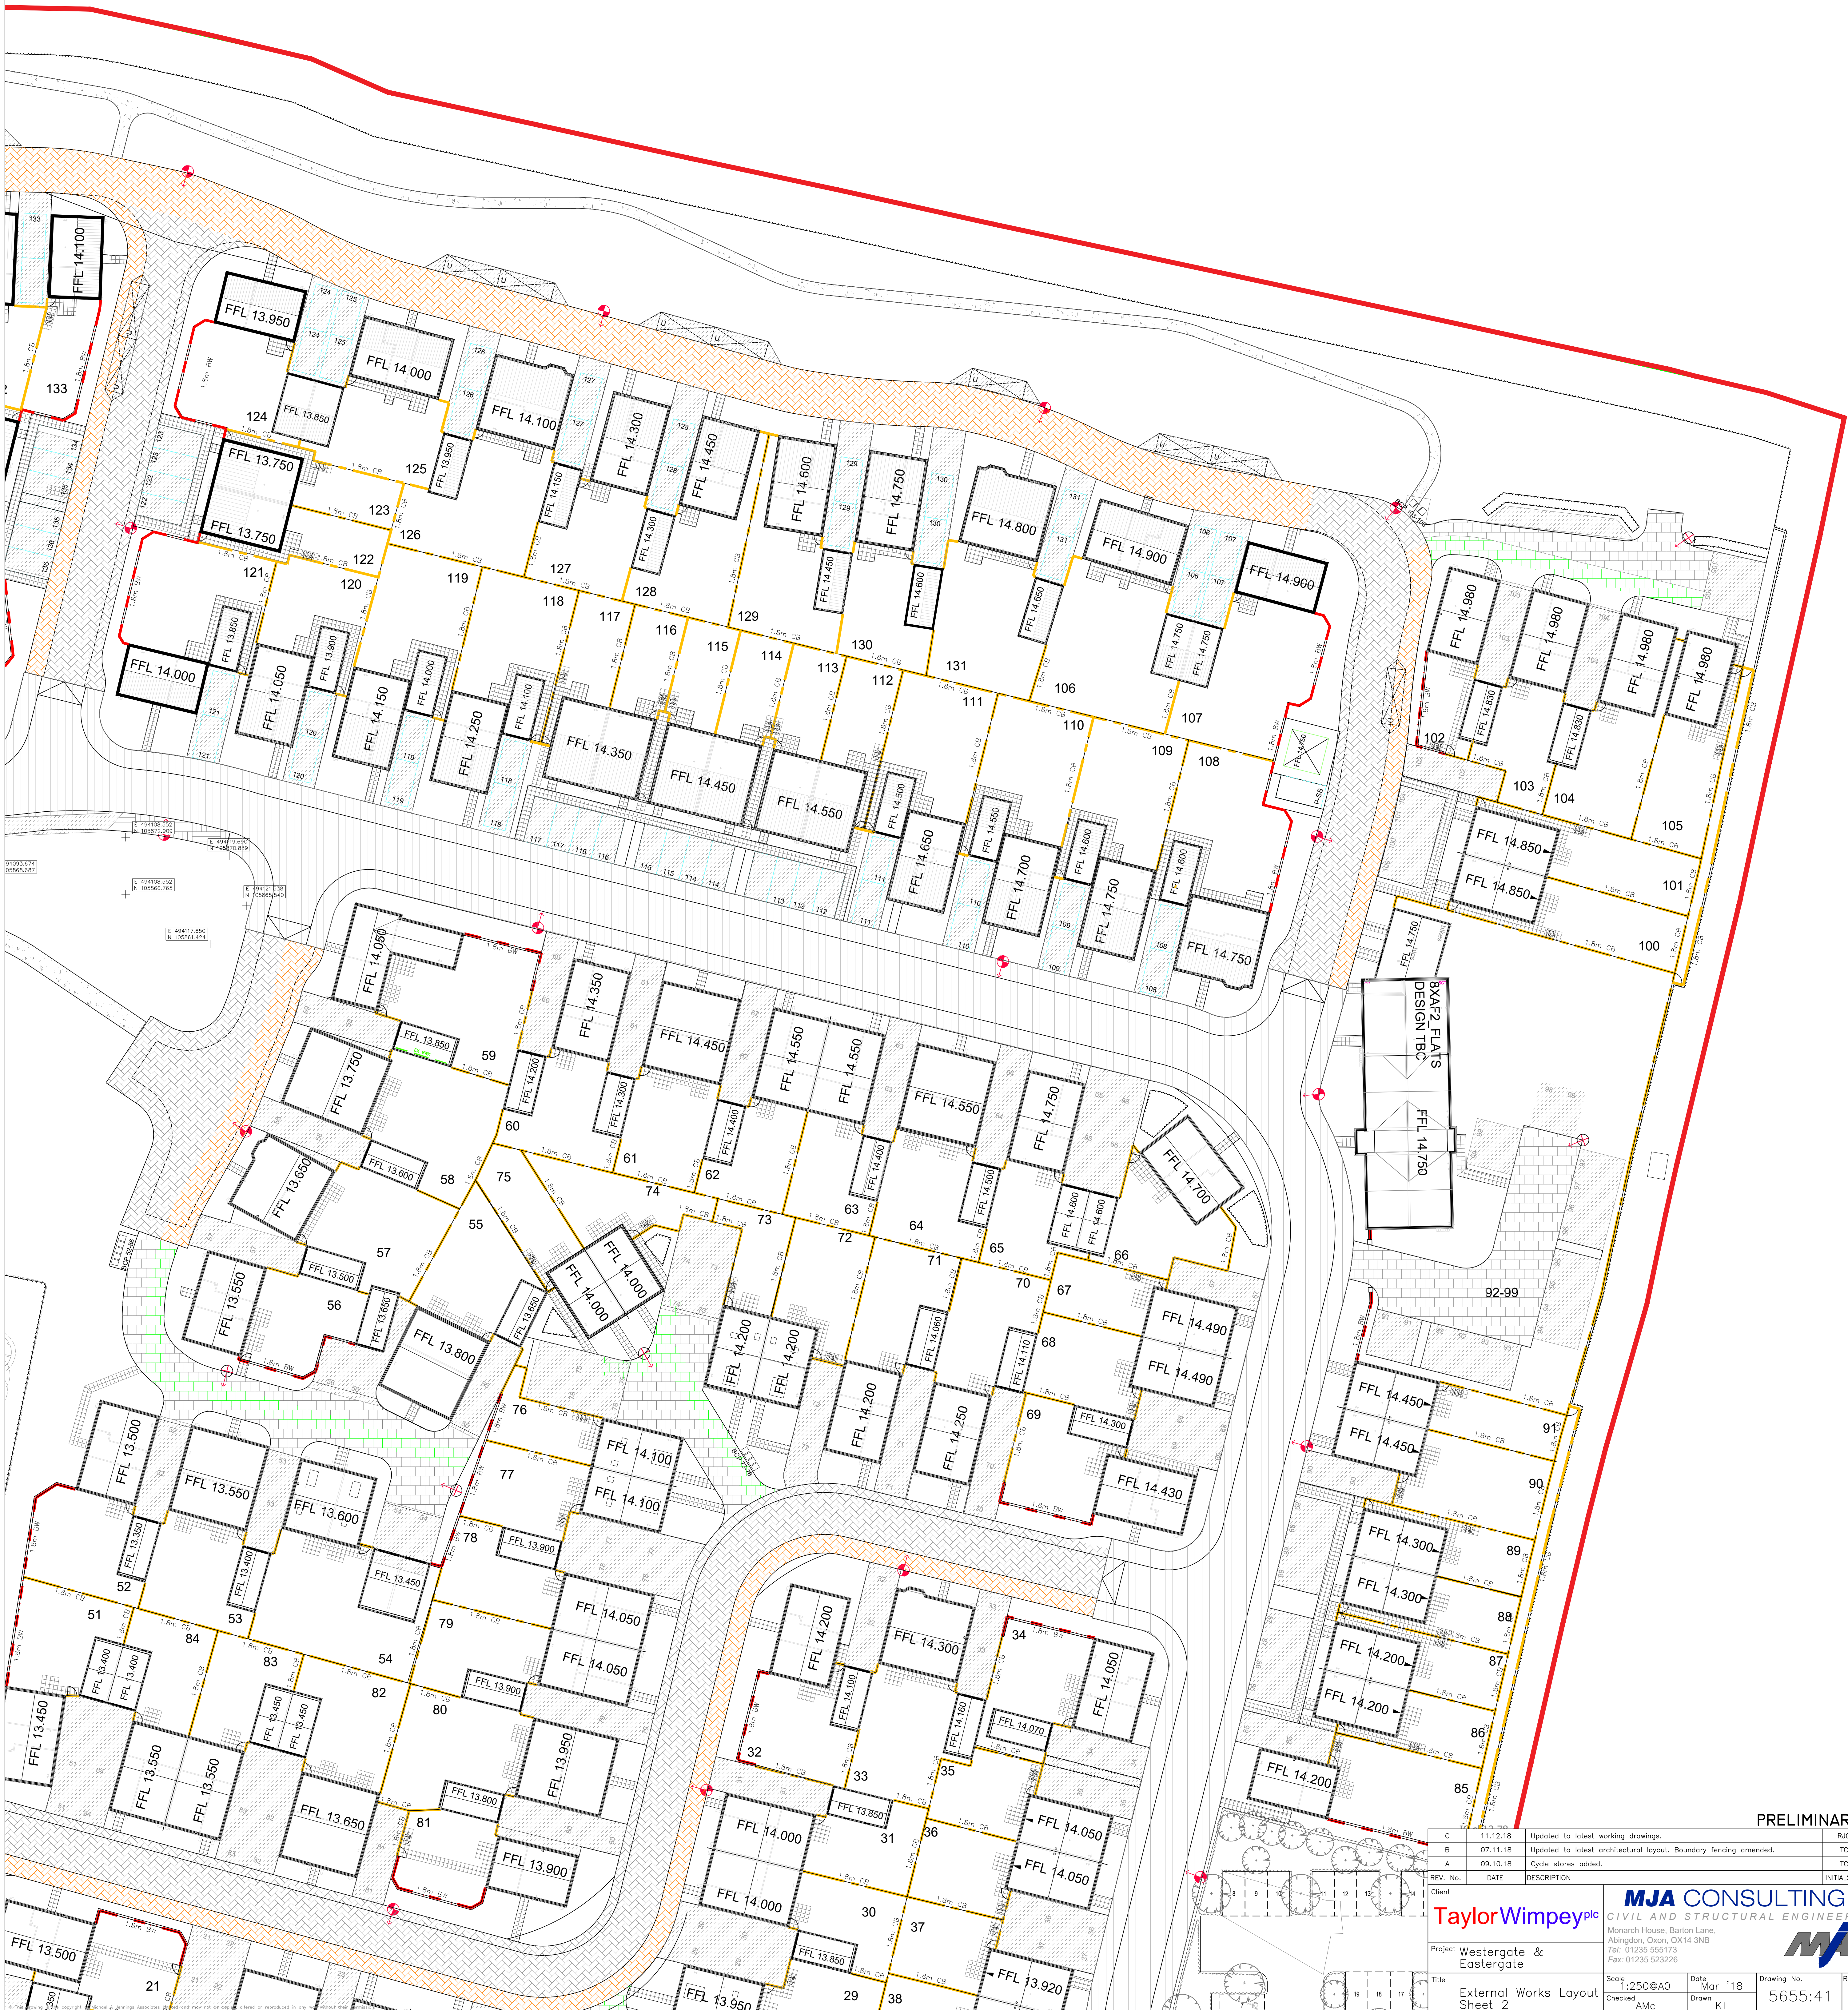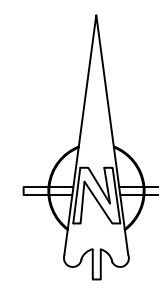

PRELIMINARY

C	11.12.18	Updated to latest working drawings.	R/C
B	07.11.18	Updated to latest architectural layout. Boundary fencing amended.	TC
A	09.10.18	Cycle stores added.	TC
REV. No.	DATE	DESCRIPTION	INITIALS
Client			
Project Westergate & Eastergate			
Title External Works Layout Sheet 2			
Scale 1:250@A0		Date Mar '18	Drawing No. 5655:41
Checked AMc		Drawn KT	Rev C

MJA CONSULTING
CIVIL AND STRUCTURAL ENGINEERS
Monarch House, Barton Lane,
Abingdon, Oxon, OX14 3NB
Tel: 01235 555173
Fax: 01235 523225



Taylor Wimpey plc