


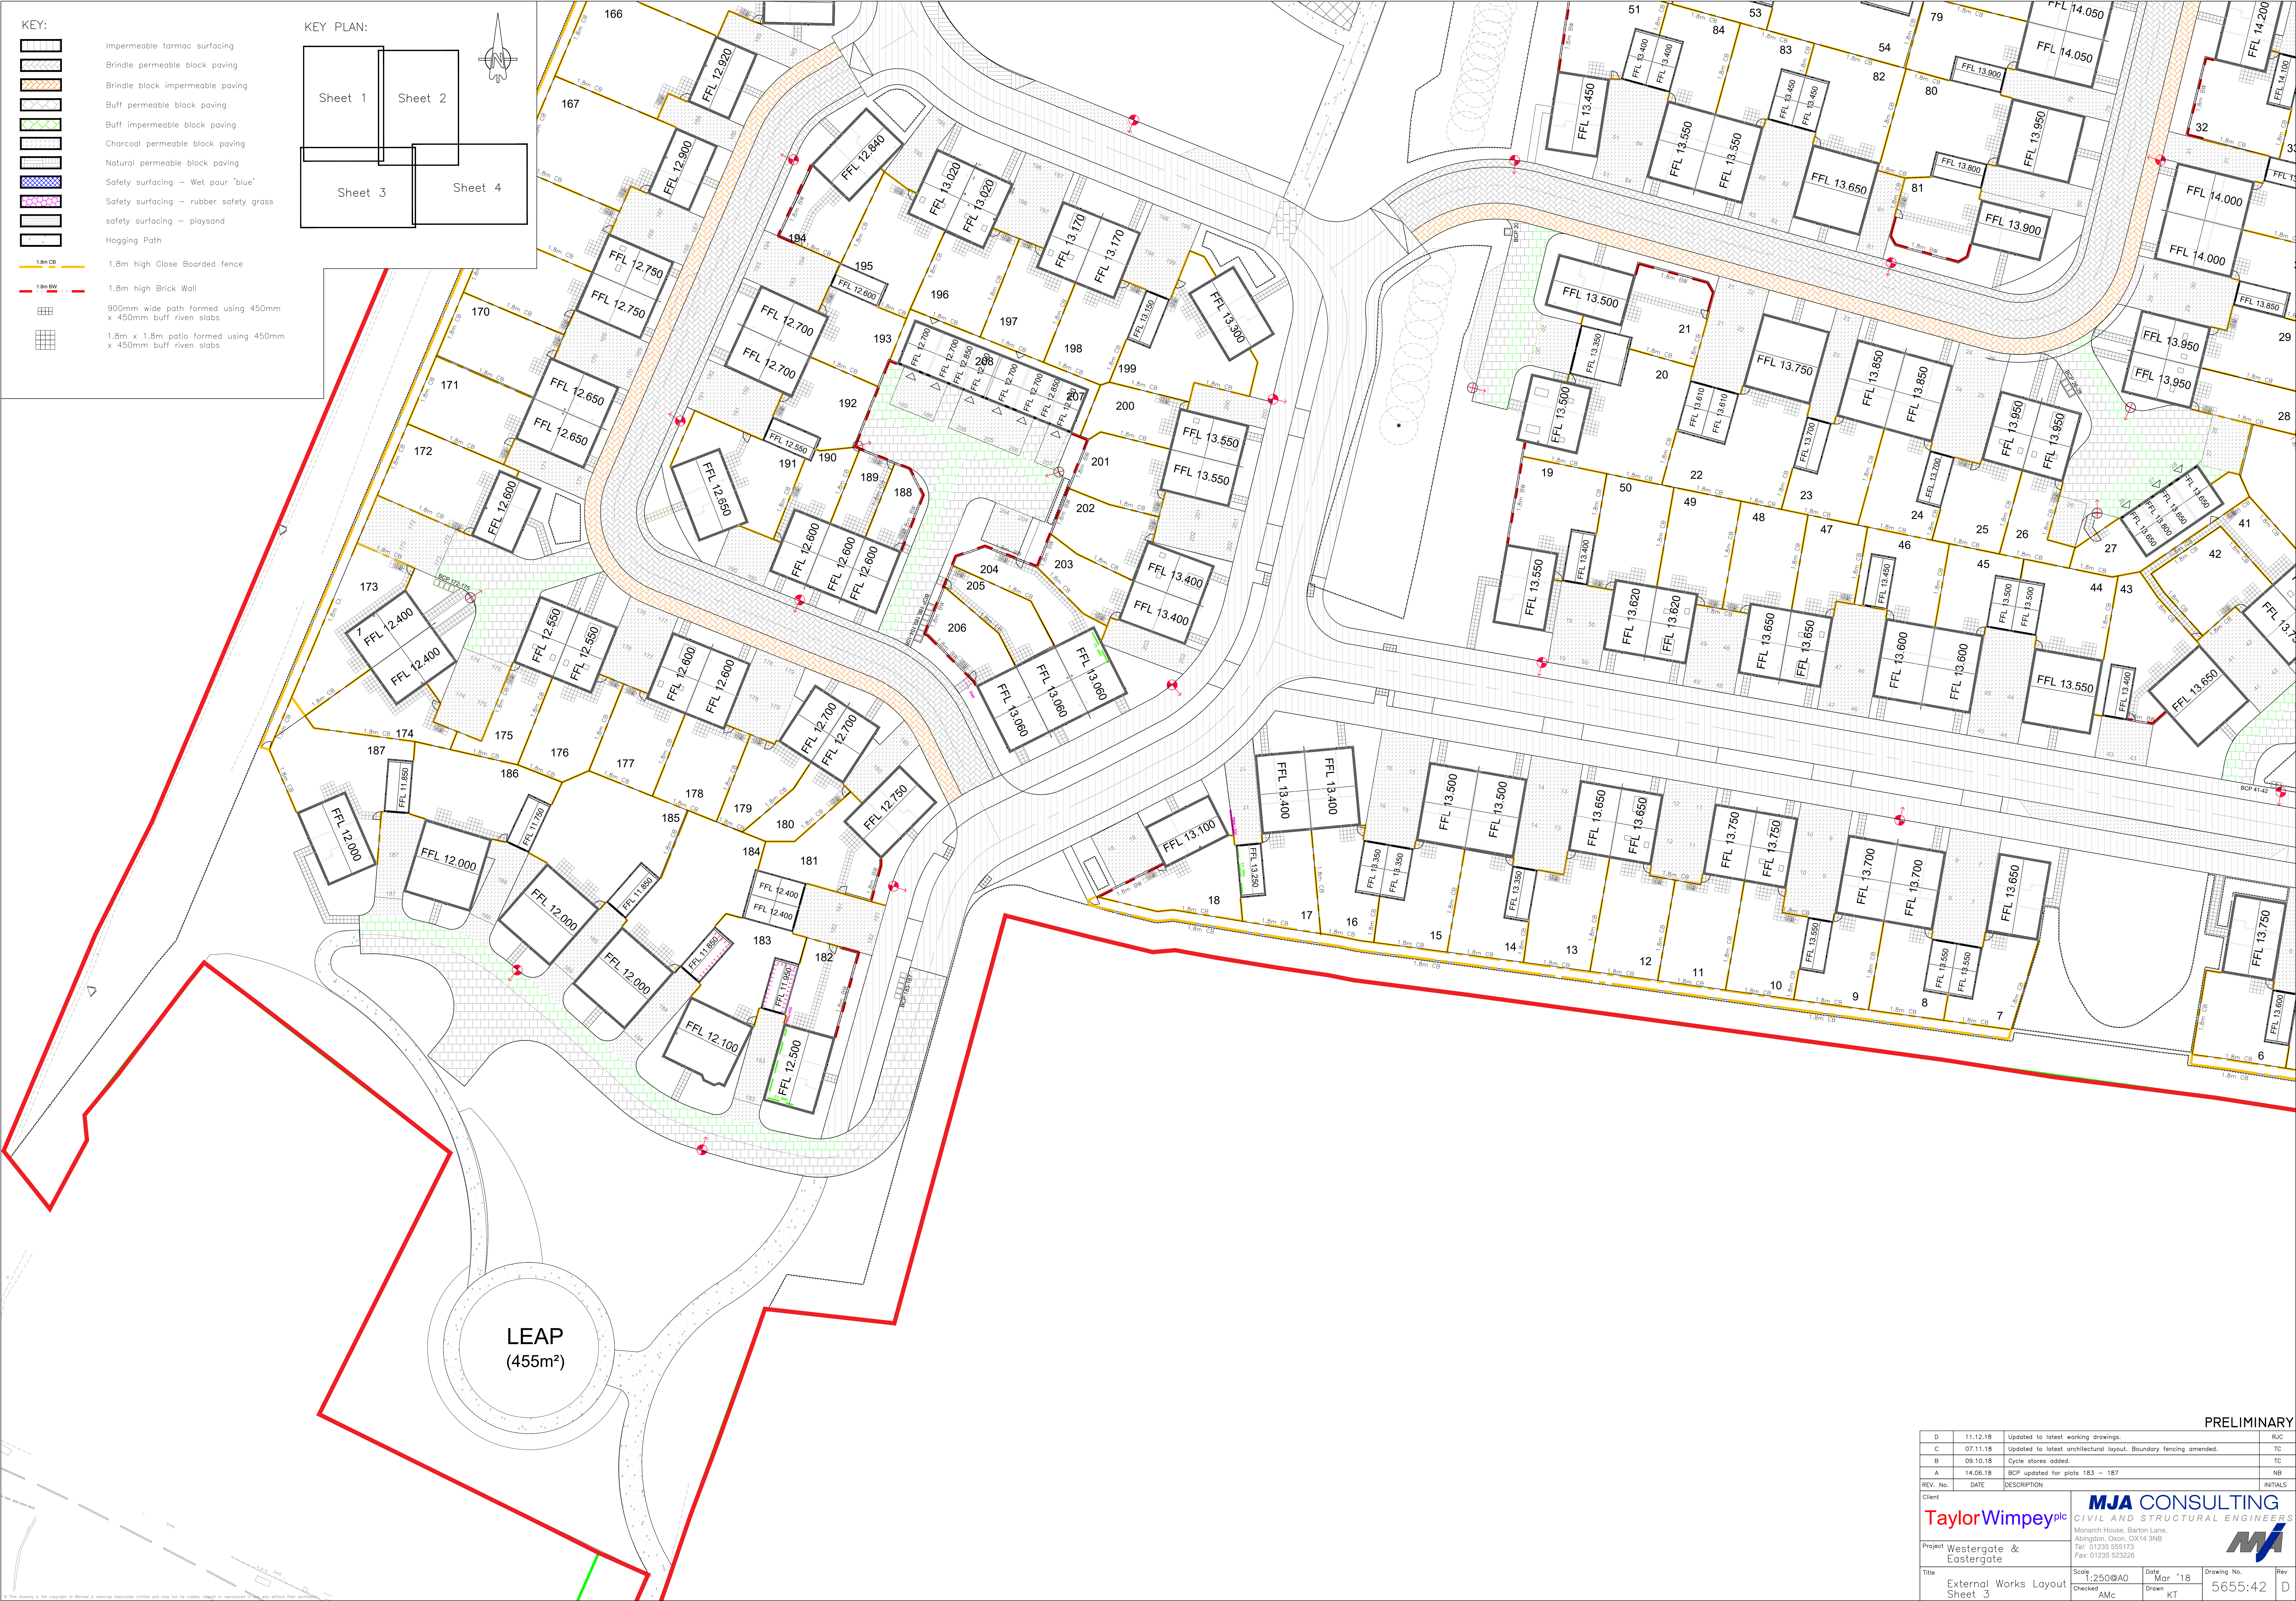

PRELIMINARY

D	11.12.18	Updated to latest working drawings.	R/C
C	07.11.18	Updated to latest architectural layout. Boundary fencing amended.	TC
B	09.10.18	Cycle stores added.	TC
A	14.06.18	BOP updated for plots 183 - 187	NB
REV. No.	DATE	DESCRIPTION	INITIALS
Client			
Taylor Wimpey plc		MJA CONSULTING CIVIL AND STRUCTURAL ENGINEERS	
Project Westergate & Eastergate		Monarch House, Barton Lane, Abingdon, Oxon, OX14 3NB Tel: 01235 555173 Fax: 01235 523226	
Title External Works Layout Sheet 3		Scale 1:250@A0 Checked AMc	Date Mar '18 Drawn KT
		Drawing No. 5655:42	Rev D