


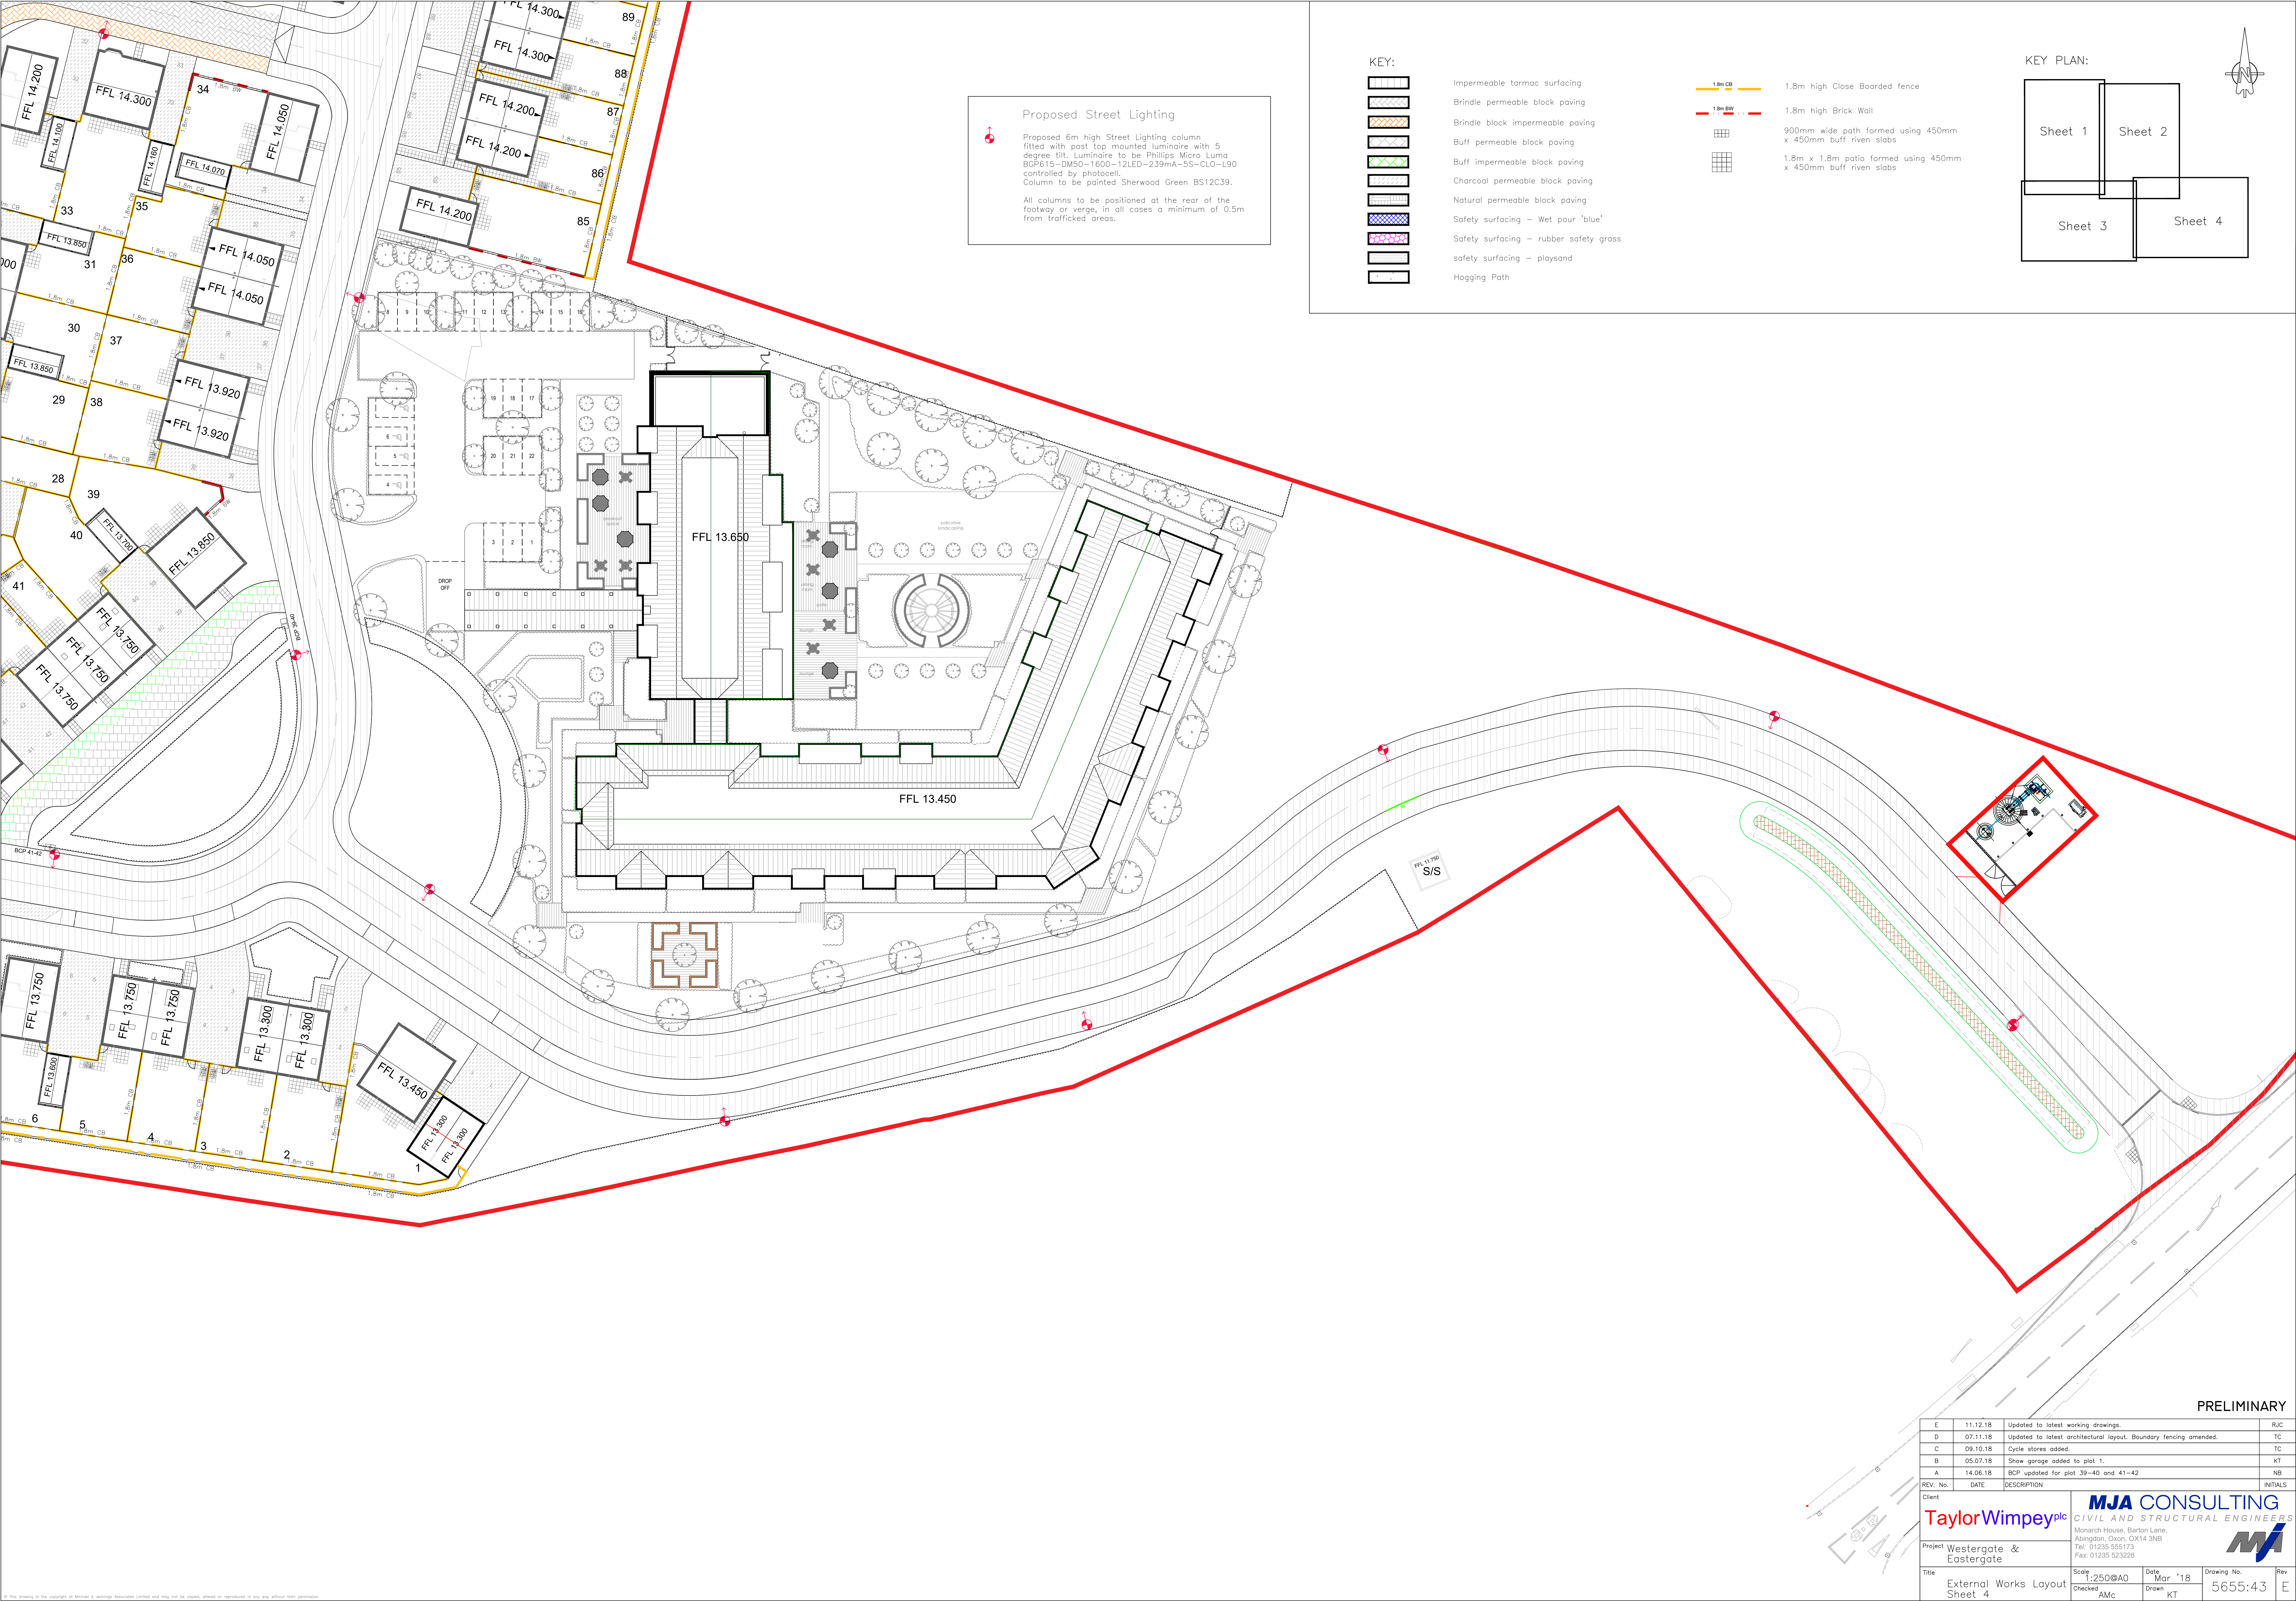

Proposed Street Lighting

Proposed 6m high Street Lighting column fitted with post top mounted luminaire with 5 degree tilt. Luminaire to be Phillips Micro Luma BOP615-DM50-1600-12LED-239mA-5S-CL0-L90 controlled by photocell. Column to be painted Sherwood Green BS12C39.


All columns to be positioned at the rear of the footway or verge, in all cases a minimum of 0.5m from trafficked areas.

KEY:

- Impermeable tarmac surfacing
- Brindle permeable block paving
- Brindle block impermeable paving
- Buff permeable block paving
- Buff impermeable block paving
- Charcoal permeable block paving
- Natural permeable block paving
- Safety surfacing – Wet pour 'blue'
- Safety surfacing – rubber safety grass
- safety surfacing – playsand
- Hoagging Path

- 1.8m CB
- 1.8m BW
- 900mm wide path formed using 450mm x 450mm buff riven slabs
- 1.8m x 1.8m patio formed using 450mm x 450mm buff riven slabs

KEY PLAN:

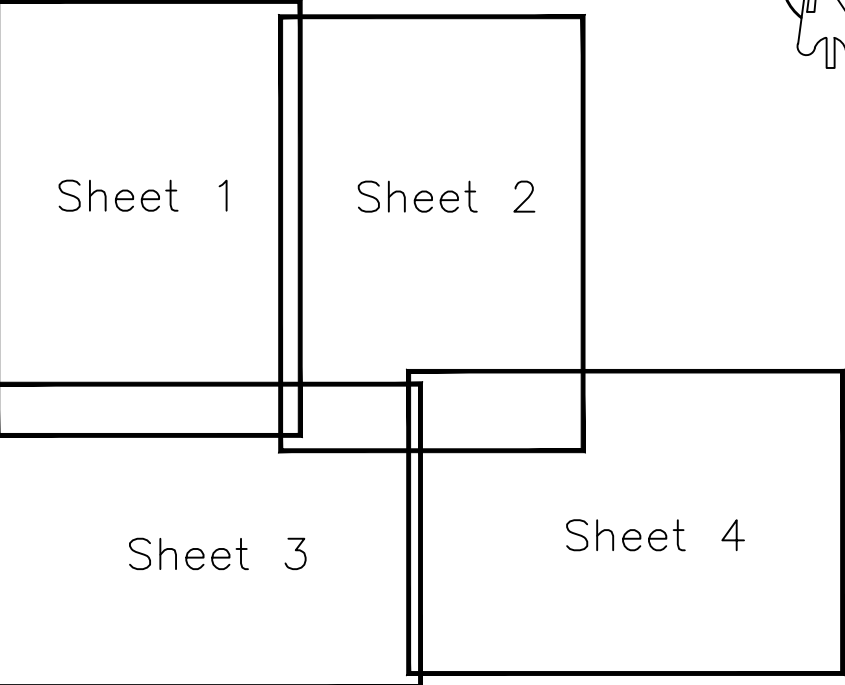

PRELIMINARY

E	11.12.18	Updated to latest working drawings.	R/C
D	07.11.18	Updated to latest architectural layout. Boundary fencing amended.	TC
C	09.10.18	Cycle stores added.	TC
B	05.07.18	Show garage added to plot 1.	KT
A	14.06.18	BDP updated for plot 39-40 and 41-42	NB
REV. No.	DATE	DESCRIPTION	INITIALS

Client

Taylor Wimpey plc

Project

Westergate & Eastergate

Title

External Works Layout Sheet 4

Scale

1:250@A0

Checked

AMc

Date

Mar '18

Drawn

KT

Drawing No.

5655:43

Rev

E

MJA CONSULTING
CIVIL AND STRUCTURAL ENGINEERS

Monarch House, Barton Lane,
Abingdon, Oxon, OX14 3NB
Tel: 01235 555173
Fax: 01235 523226

MJA