



Notes:
The contractor must verify all dimensions on site before commencing any work on shop drawings, do not scale from this drawing
McBains Ltd copyright

BIM Transmittal Disclaimer
McBains Ltd makes no express or implied warranties with respect to the character, function, or capabilities of the data (inclusive of 3rd party data incorporated within), or the suitability of the data for any particular purpose beyond those originally intended by McBains Ltd. Please refer to our standard terms and conditions for further details.

NOTE:
ALL BATHROOMS & ENSUITE WINDOWS TO HAVE OBSCURED GLASS.
REFER TO EXTERNAL MATERIALS PLAN FOR SPECIFIC MATERIALS, WINDOWS COLOURS AND DOOR COLOURS

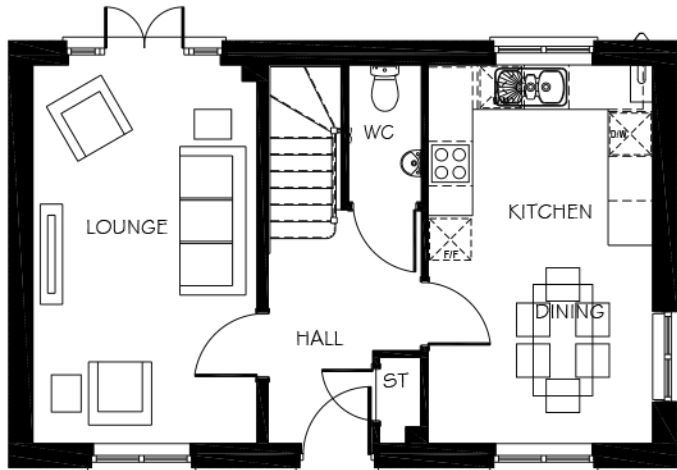

GROUND FLOOR PLAN

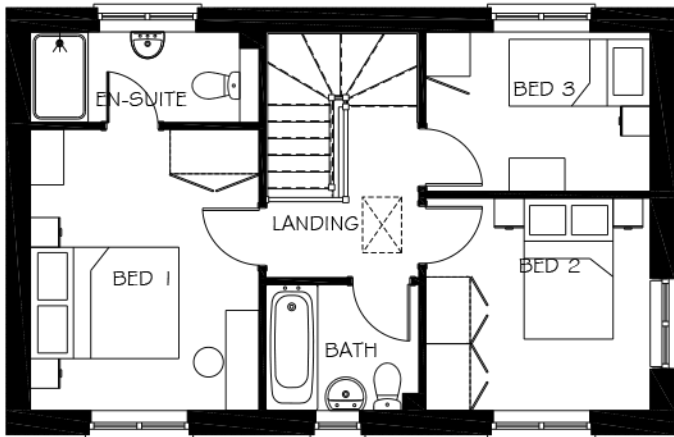


FIRST FLOOR PLAN




RIGHT SIDE ELEVATION




FRONT ELEVATION

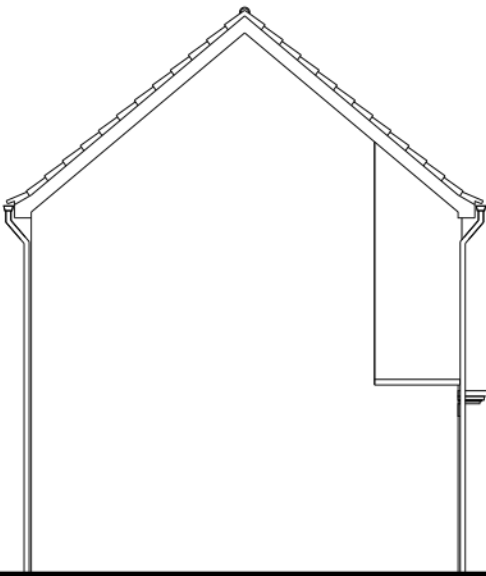

LEFT SIDE ELEVATION

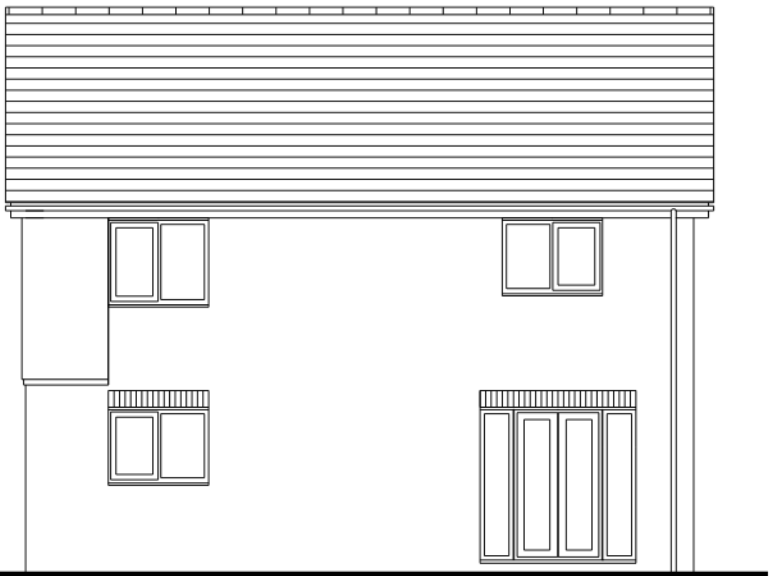

REAR ELEVATION

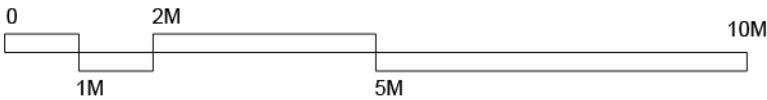

P4	Amended to suit layout	23.05.2019
P3	Drawing issued for comments	09.11.2018
P2	Plot 226 handed	04.10.2018
P1	Drawing issued for comments	28.09.2018

Revision	Amendment	Date
JP	TS	POR
Drawn by	Reviewed by	Approved by
60435	AUG'18	1:100 @ A3
MCB Number	Date created	Scale @ A3

McBains

McBains Ltd
5th Fl, 26 Finsbury Square London EC2A 1DS
+44 (0)20 7786 7900 mcbains.co.uk

Client
Taylor Wimpey

Project
LAND AT NYTON NURSERIES - RE-PLAN
EASTERGATE AND WESTERGATE
WEST SUSSEX

Drawing Title
HOUSETYPE PLANS & ELEVATIONS
PT37 (YEWDALE)
PLOT 106, 122, 209, 231 handed

ARCHITECTURE

Drawing / Document Reference										Status	
NNRP	MCB	ZZ	ZZ	DR	A	0114	D5	P4			
Project Idm	Originator	Zone	Level	Type	Sheet/No	Number	Subsidiary	Revision			