


Notes:
The contractor must verify all dimensions on site before commencing any work on shop drawings, do not scale from this drawing
McBains Ltd copyright

BIM Transmittal Disclaimer
McBains Ltd makes no express or implied warranties with respect to the character, function, or capabilities of the data (inclusive of 3rd party data incorporated within), or the suitability of the data for any particular purpose beyond those originally intended by McBains Ltd. Please refer to our standard terms and conditions for further details.

NOTE:
ALL BATHROOMS & ENSUITE WINDOWS TO HAVE OBSCURED GLASS.
REFER TO EXTERNAL MATERIALS PLAN FOR SPECIFIC MATERIALS, WINDOWS COLOURS AND DOOR COLOURS




FRONT ELEVATION

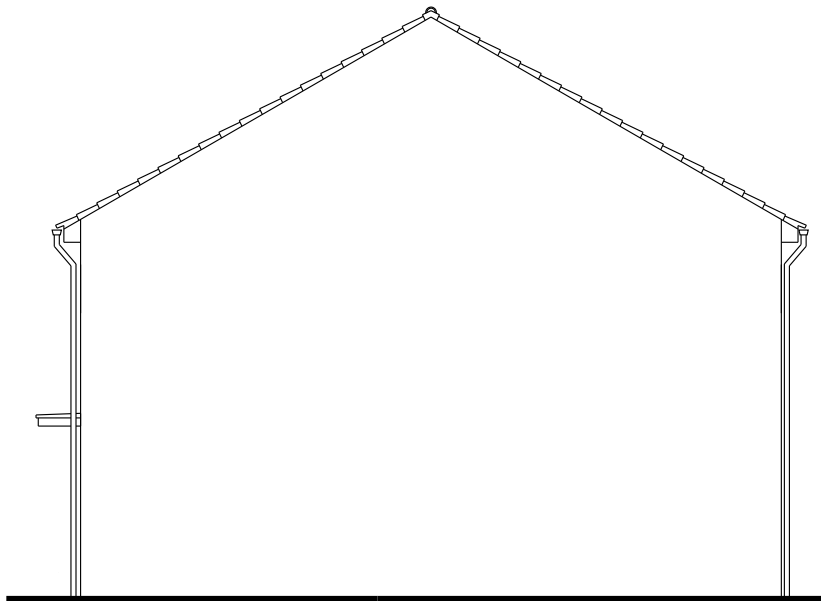


SIDE ELEVATION



REAR ELEVATION

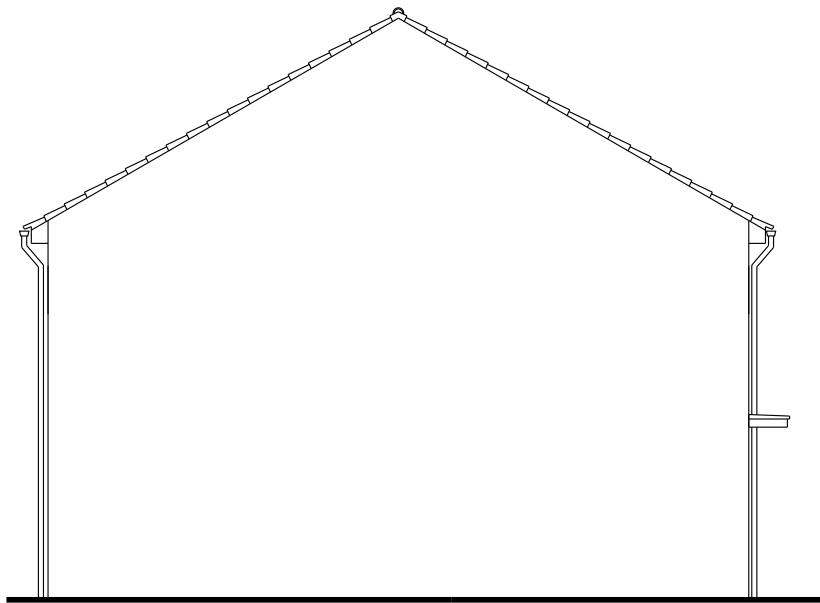

SIDE ELEVATION

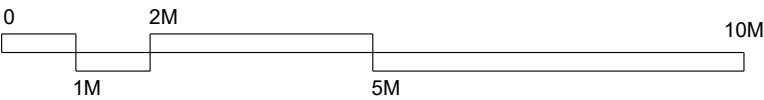

P1 Drawing issued for planning 23.05.2019

Revision	Amendment	Date
1	Initial	23.05.2019
2	Revised	23.05.2019
3	Revised	23.05.2019
4	Revised	23.05.2019
5	Revised	23.05.2019
6	Revised	23.05.2019
7	Revised	23.05.2019
8	Revised	23.05.2019
9	Revised	23.05.2019
10	Revised	23.05.2019

McBains

McBains Ltd

5th Fl, 26 Finsbury Square London EC2A 1DS

+44 (0)20 7786 7900 mcbains.co.uk

Client

Taylor Wimpey

Project

LAND AT NYTON NURSERIES - RE-PLAN

EASTERGATE AND WESTERGATE

WEST SUSSEX

Drawing Title

HOUSETYPE ELEVATIONS

NA32 (BYFORD)_Triple

PLOTS 135,136 as shown

PLOTS 134 handed

ARCHITECTURE									
Drawing / Document Reference								Status	
NNRP	-	MCB	-	ZZ	-	ZZ	-	DR	-
Project Idm								D5 - P1	
Originator	Zone	Level	Type	Discipline	Number	Suitability	Revision		