



Notes:
The contractor must verify all dimensions on site before commencing any work on shop drawings. do not scale from this drawing
McBains Ltd copyright

BIM Transmittal Disclaimer
McBains Ltd makes no express or implied warranties with respect to the character, function, or capabilities of the data (inclusive of 3rd party data incorporated within), or the suitability of the data for any particular purpose beyond those originally intended by McBains Ltd. Please refer to our standard terms and conditions for further details.

NOTE:
ALL BATHROOMS & ENSUITE WINDOWS TO HAVE OBSCURED GLASS.
REFER TO EXTERNAL MATERIALS PLAN FOR SPECIFIC MATERIALS, WINDOWS COLOURS AND DOOR COLOURS

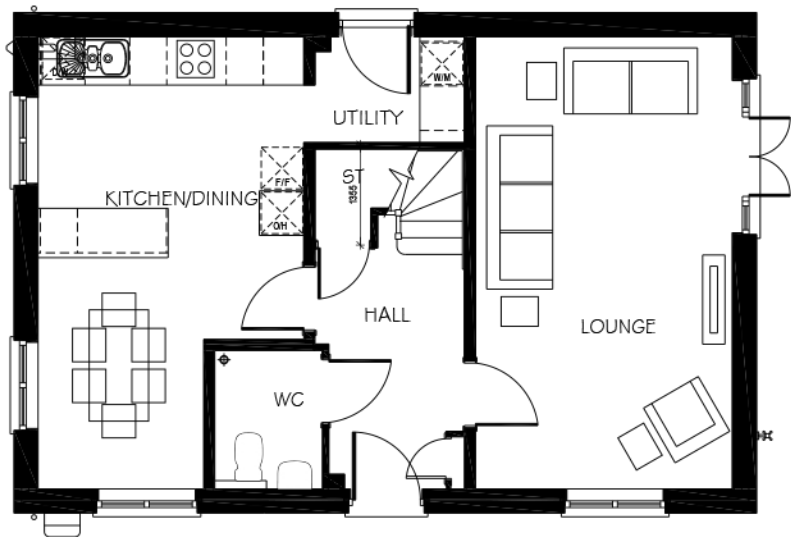

GROUND FLOOR PLAN

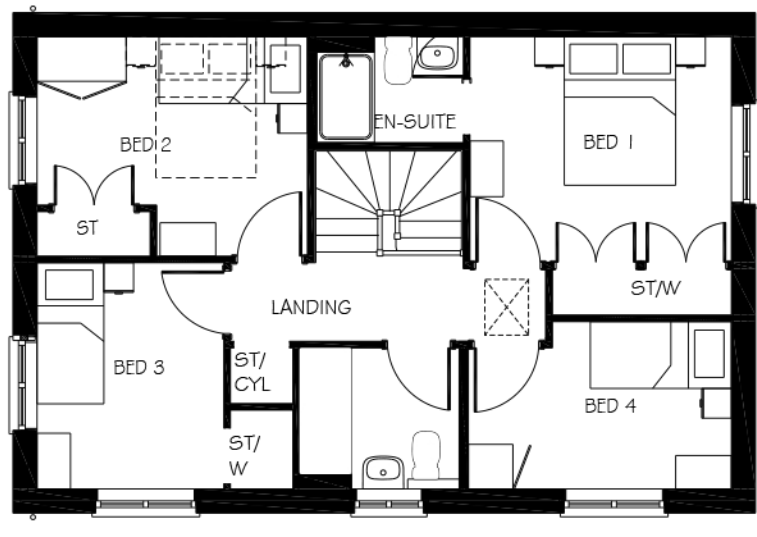

FIRST FLOOR PLAN




SIDE ELEVATION




FRONT ELEVATION



SIDE ELEVATION

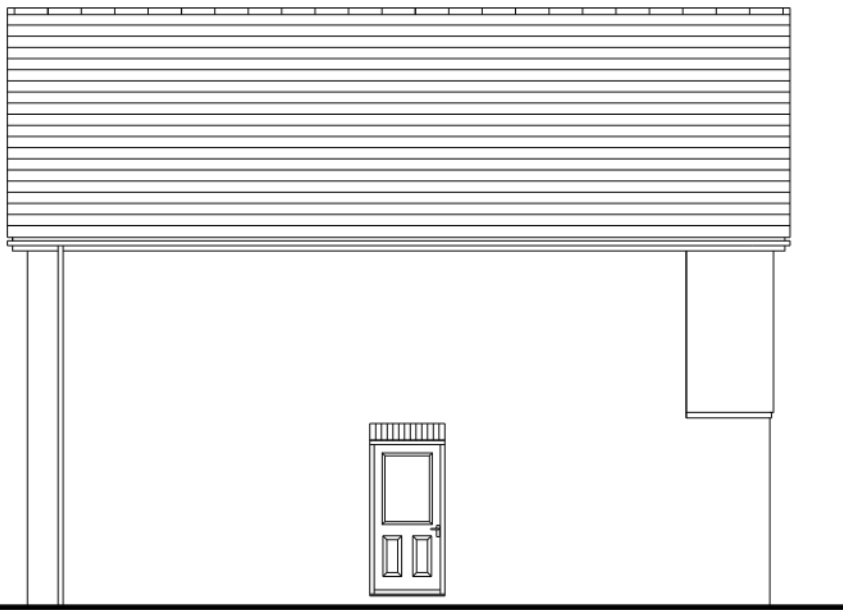

REAR ELEVATION

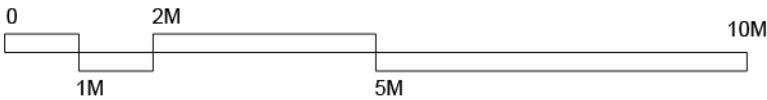

P1 Drawing issued for planning 23.05.2019

Revision	Amendment	Date
1	TS	POR
2	TS	POR
3	TS	POR
4	TS	POR
5	TS	POR
6	TS	POR
7	TS	POR
8	TS	POR
9	TS	POR
10	TS	POR

McBains
McBains Ltd
5th Fl, 26 Finsbury Square London EC2A 10S
+44 (0)20 7786 7900 mcbains.co.uk

Client
Taylor Wimpey

Project
LAND AT NYTON NURSERIES - RE-PLAN
EASTERGATE AND WESTERGATE
WEST SUSSEX

Drawing Title
HOUSETYPE PLANS & ELEVATIONS
HT41 (TRUSDALE)
PLOT 107 as shown

ARCHITECTURE

Drawing / Document Reference	Status
NNRP - MCB - ZZ - ZZ - DR - A - 0127	D5 - P1
Project Name	Originator
Zone	Level
Type	Sheet/No
Number	Submittal
Revision	