


KEY:

- Impermeable Tarmac surfacing
- Brindle permeable block paving
- Brindle block impermeable paving
- Buff permeable block paving
- Buff impermeable block paving
- Charcoal permeable block paving
- Natural permeable block paving
- Natural concrete block pedestrian surfacing
- Safety surfacing – Wet pour 'blue'
- Safety surfacing – rubber safety grass
- safety surfacing – playground
- Hogging Path

- 1.8m CB
- 1.8m BW
- 1.2m P+R
- 1.8m high Close Boarded fence
- 1.8m high Brick Wall
- 1.2m high Post & Rail fence
- 900mm wide path formed using 450mm x 450mm buff riven slabs
- 1.8m x 1.8m patio formed using 450mm x 450mm buff riven slabs



KEY PLAN:

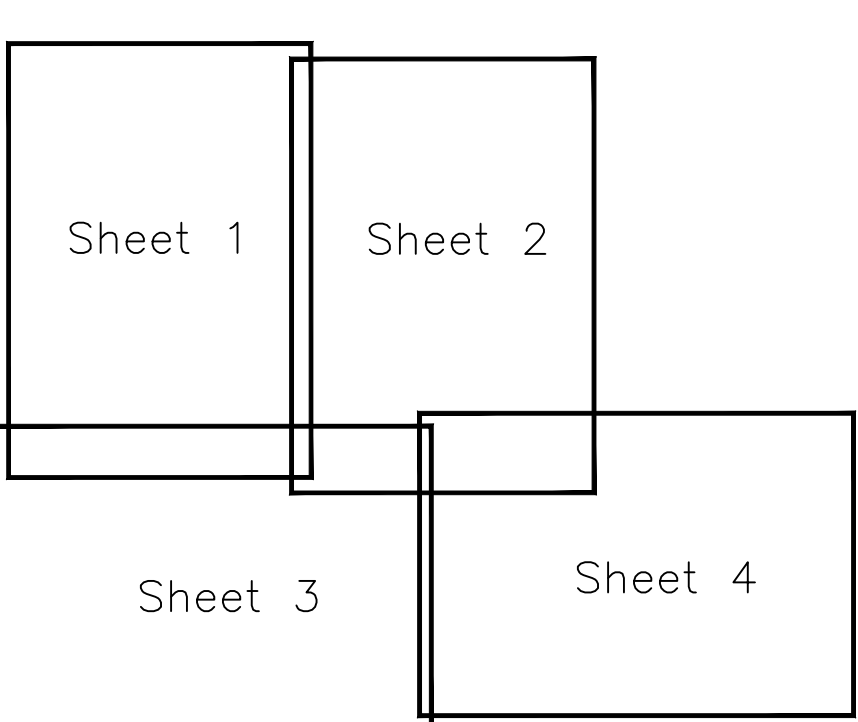

Proposed Street Lighting

Proposed 6m high Street Lighting column fitted with post top mounted luminaire with 5 degree tilt. Luminaire to be Philips Micro Luma BGP615-DM50-1600-12LED-239MA-55-CLO-L90 controlled by photocell. Column to be painted Sherwood Green BS12C39.

All columns to be positioned at the rear of the footway or verge, in all cases a minimum of 0.5m from trafficked areas.

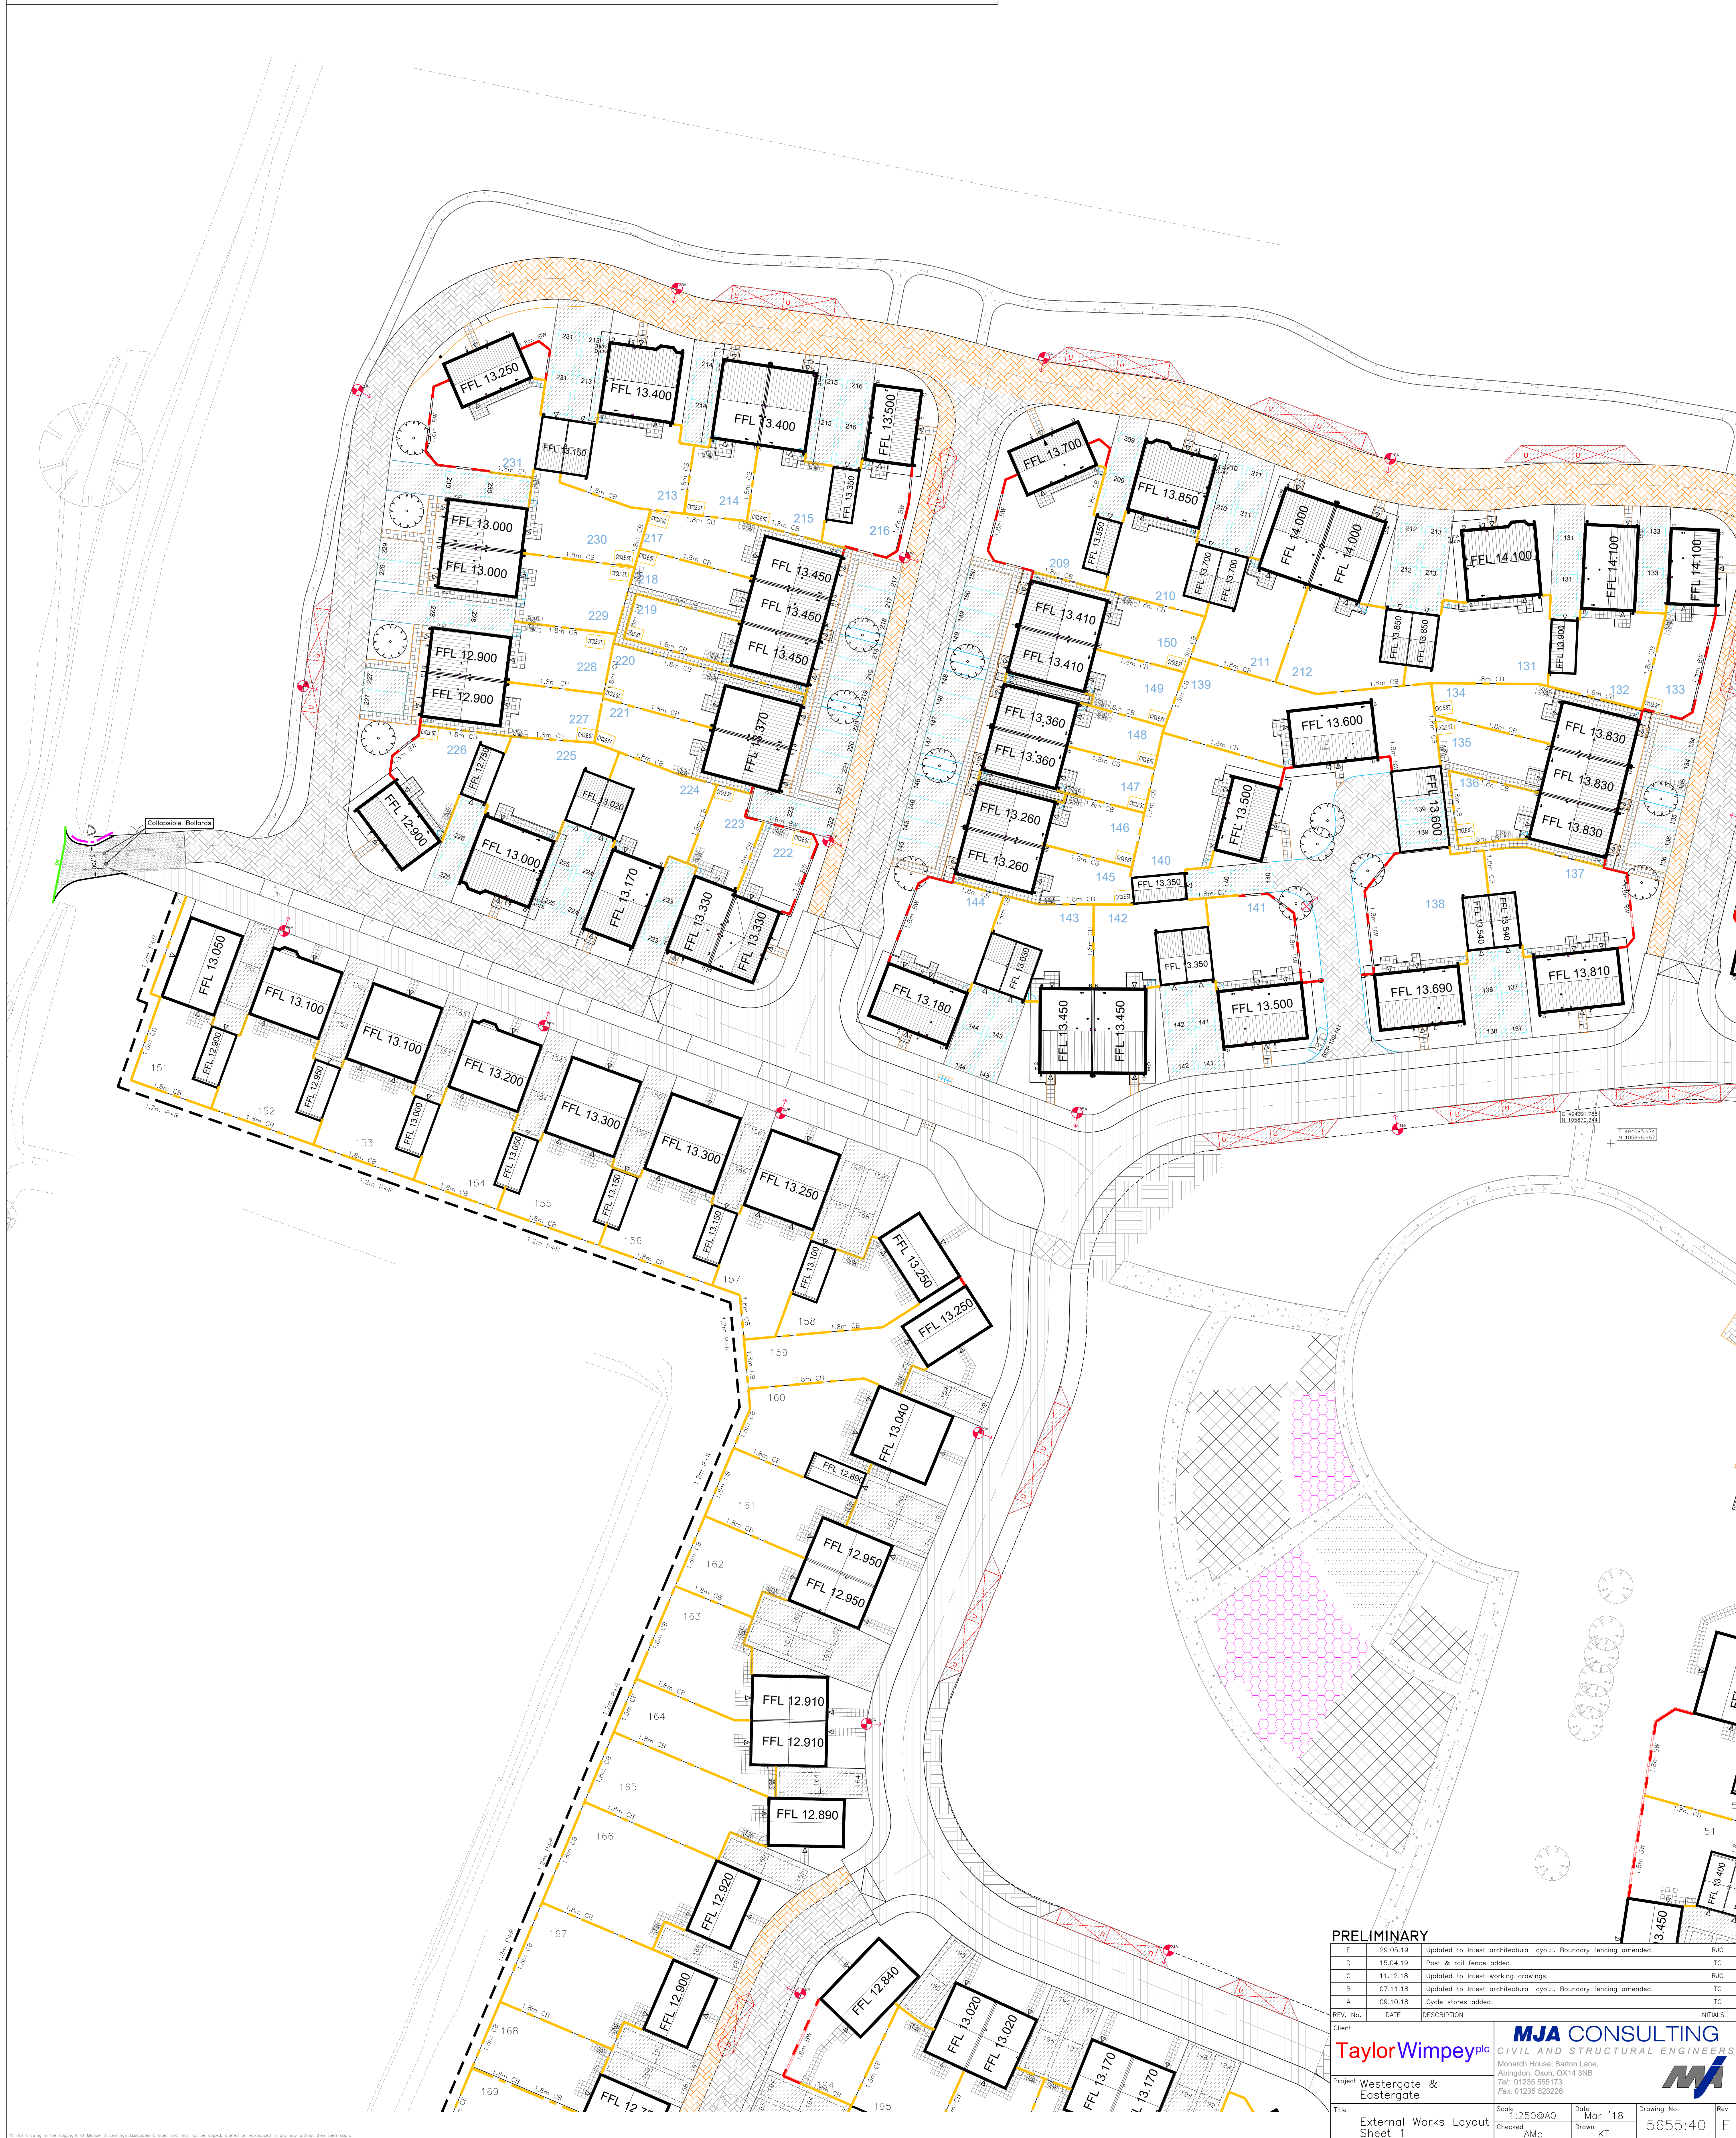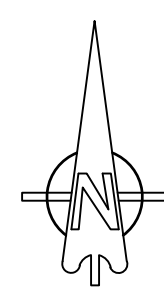

PRELIMINARY

E	23.03.19	Updated to latest architectural layout. Boundary fencing amended.	RUC
D	15.04.19	Post & rail fence added.	TC
C	11.12.18	Updated to latest working drawings.	RUC
B	07.11.18	Updated to latest architectural layout. Boundary fencing amended.	TC
A	09.10.18	Cycle stores added.	TC

REV. No.	DATE	DESCRIPTION	INITIALS
Client			
Taylor Wimpey plc			
Project Westergate & Eastergate			
Title External Works Layout Sheet 1			
Scale 1:250@A0		Date Mar '18	Drawing No. 5655:40
Checked AMc		Drawn KT	Rev E

MJA CONSULTING
CIVIL AND STRUCTURAL ENGINEERS
Monarch House, Barton Lane,
Abingdon, Oxon, OX14 3NB
Tel: 01235 555173
Fax: 01235 523225

