



KEY:

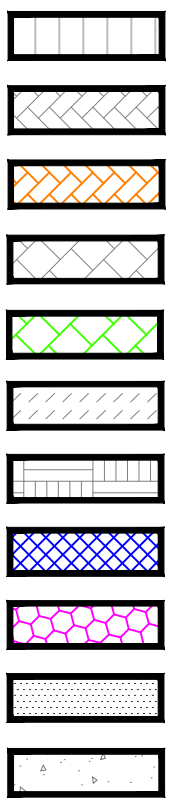

Impermeable tarmac surfacing
Brindle permeable block paving
Brindle block impermeable paving
Buff permeable block paving
Buff impermeable block paving
Charcoal permeable block paving
Natural permeable block paving
Safety surfacing – Wet pour 'blue'
Safety surfacing – rubber safety grass
safety surfacing – play sand
Hogging Path





KEY PLAN:

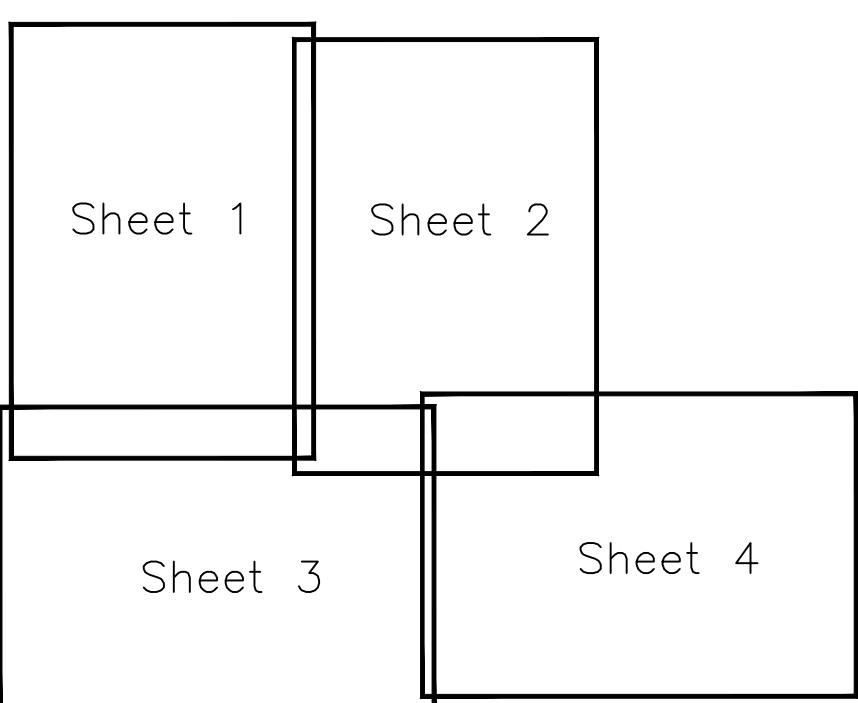

Proposed Street Lighting

Proposed 6m high Street Lighting column fitted with post top mounted luminaire with 5 degree tilt. Luminaire to be Philips Micro Luma BGP615-DM50-1600-12LED-239mA-5S-CLO-L90 controlled by photocell.
Column to be painted Sherwood Green BS12C39.
All columns to be positioned at the rear of the footway or verge, in all cases a minimum of 0.5m from trafficked areas.

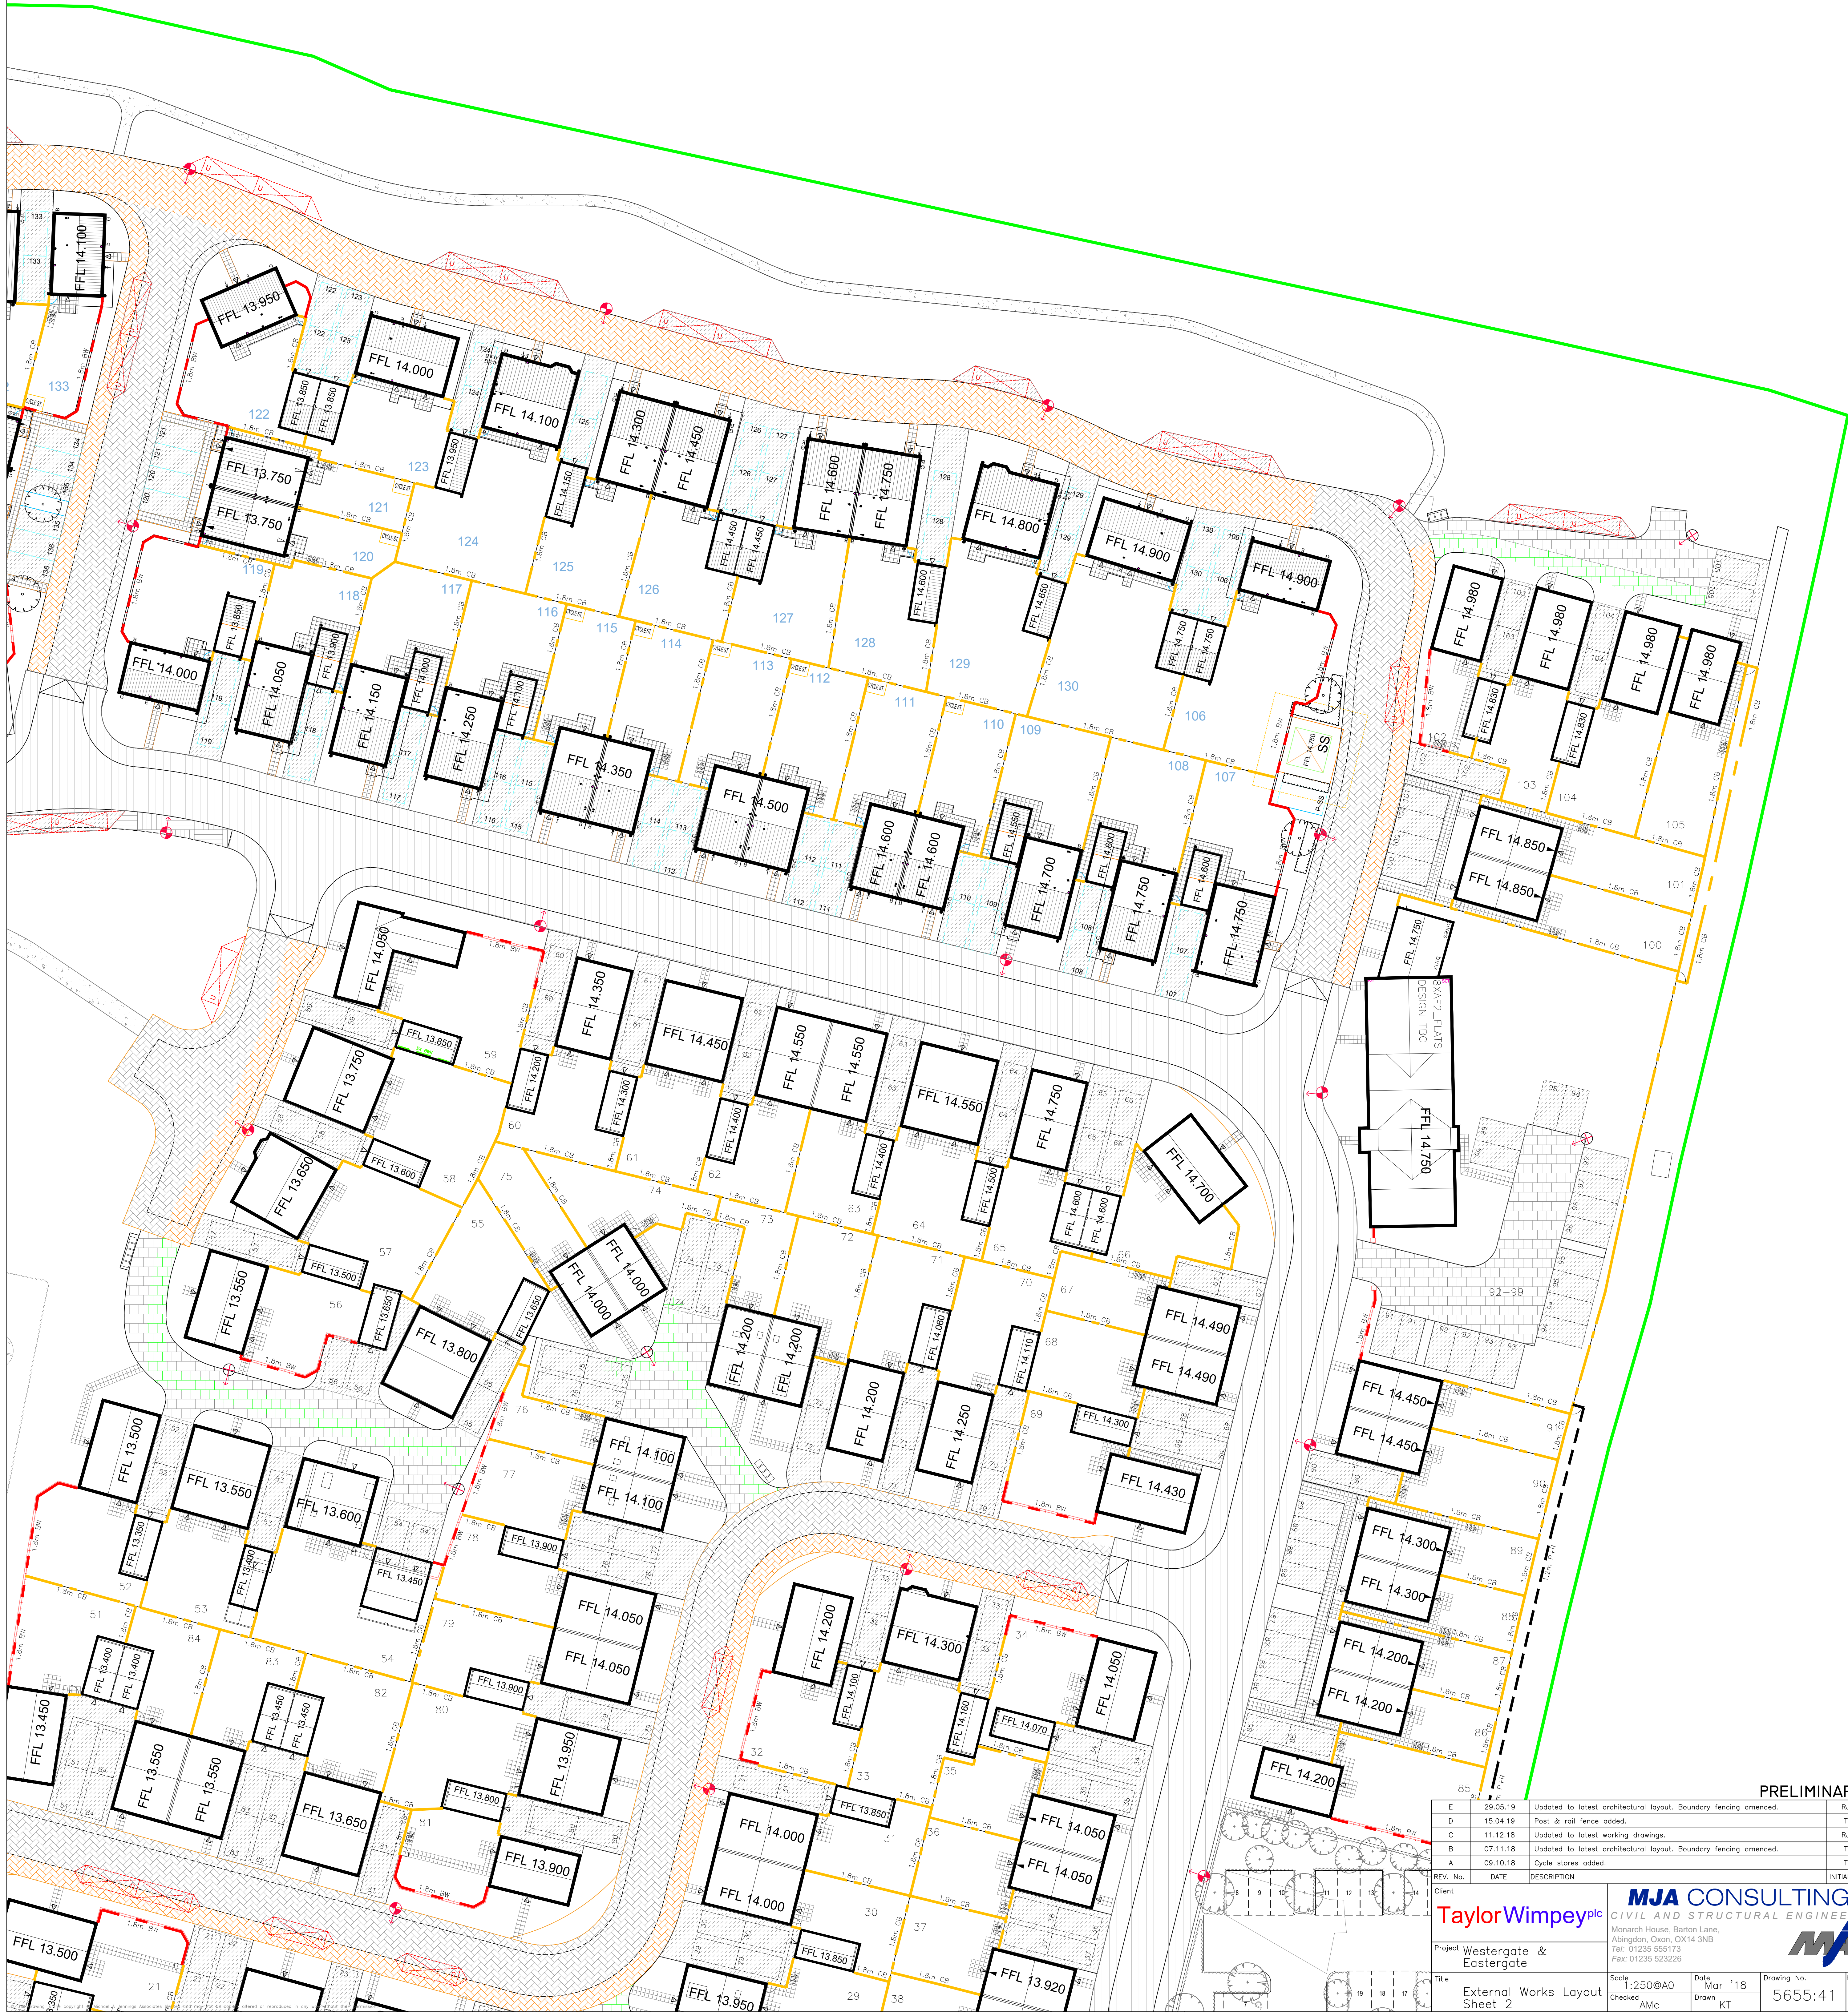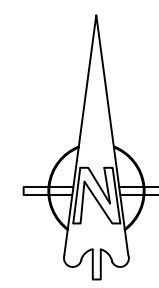

PRELIMINARY

E	29.05.19	Updated to latest architectural layout. Boundary fencing amended.	RJC
D	15.04.19	Post & rail fence added.	TC
C	11.12.18	Updated to latest working drawings.	RJC
B	07.11.18	Updated to latest architectural layout. Boundary fencing amended.	TC
A	09.10.18	Cycle stores added.	TC
REV. No.	DATE	DESCRIPTION	INITIALS

Client	Taylor Wimpey plc	MJA CONSULTING CIVIL AND STRUCTURAL ENGINEERS Monarch House, Barton Lane, Abingdon, Oxon, OX14 3NB Tel: 01235 555173 Fax: 01235 523225	Project Westergate & Eastergate	Scale 1:250@A0	Date Mar '18	Drawing No. 5655:41	Rev E
Title	External Works Layout Sheet 2	Checked AMc	Drawn KT				