


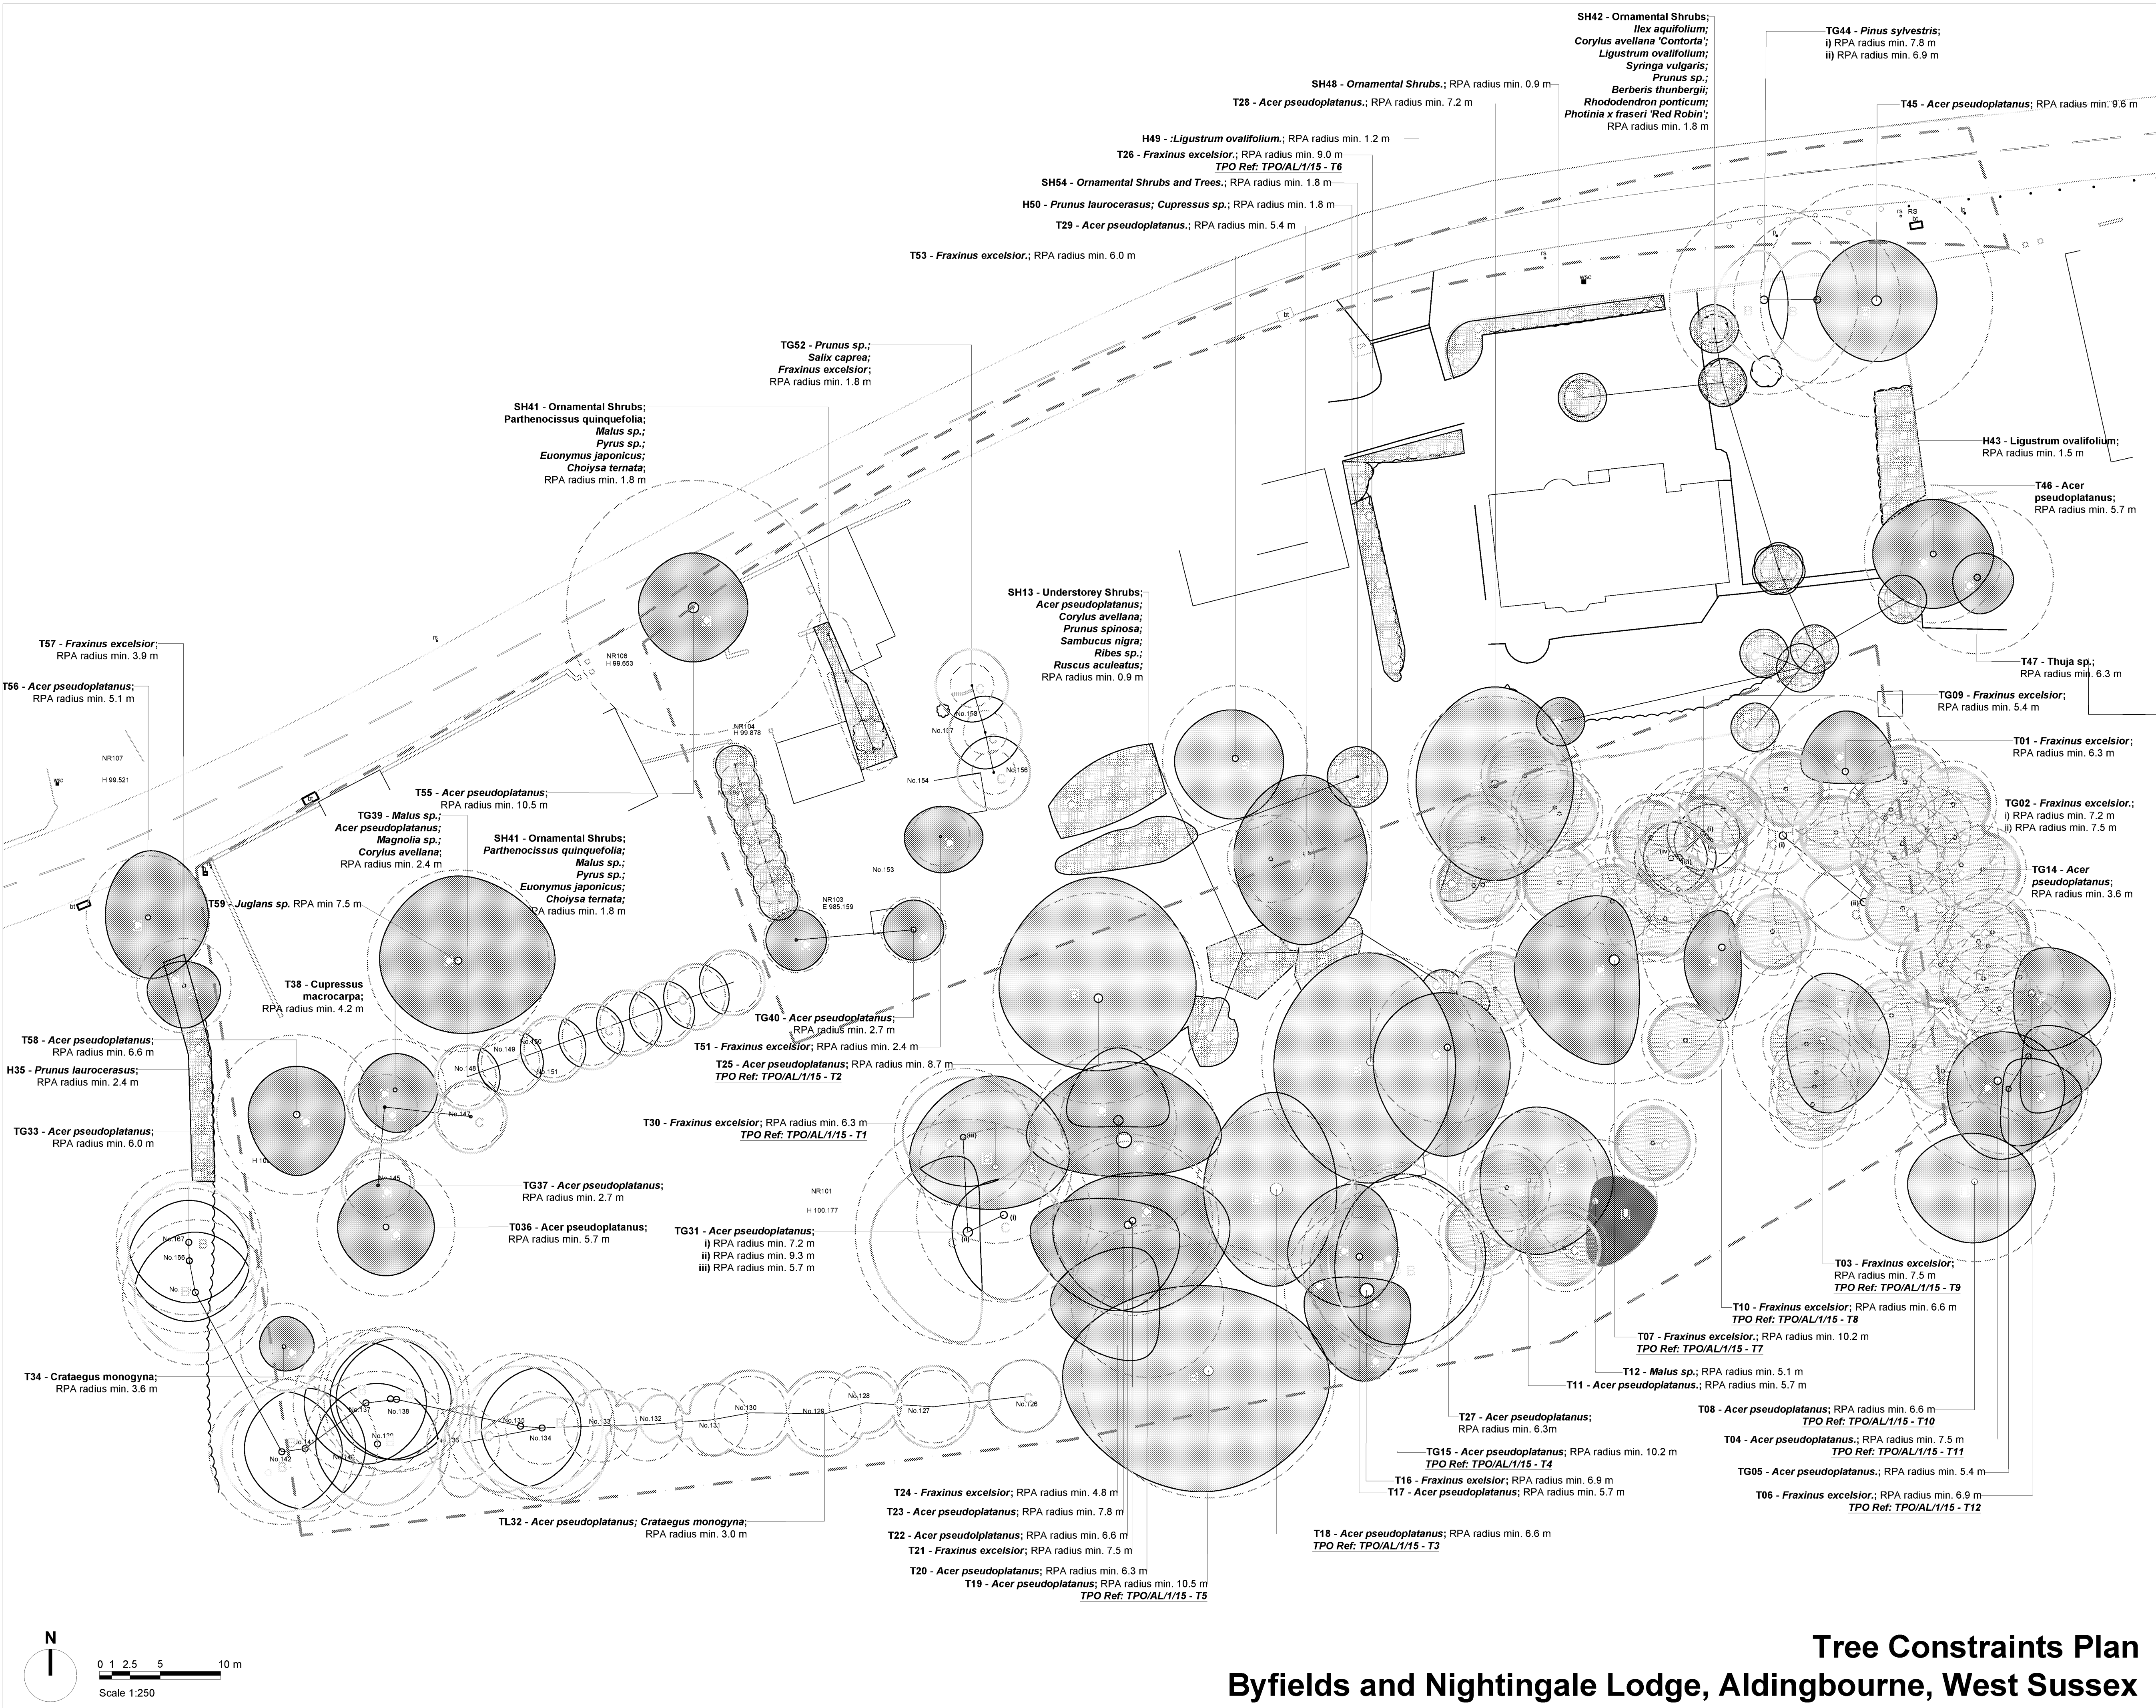

PLANNING ISSUE

Rev	Description	Date	Initials
00	Planning Issue	16.06.20	JH

LIZARD
Landscape Design and Ecology

The Old Bank, 34 South Street, Tarring, Worthing, West Sussex, BN14 7LH
T. 01903 216033 E. lizardlandscape@btconnect.com W. lizardlandscapeecology.com

Client
Batcheller Monkhouse

Project Title and Location
Byfields and Nightingale Lodge
Aldingbourne, West Sussex

Drawing Title
Tree Constraints Plan

Scale 1:250@A1	Drawn JH	Approved GS	Date 16.06.20
Drawing No LLD2010-ARB-DWG-001			Revision 00

Tree Constraints Plan

Byfields and Nightingale Lodge, Aldingbourne, West Sussex