



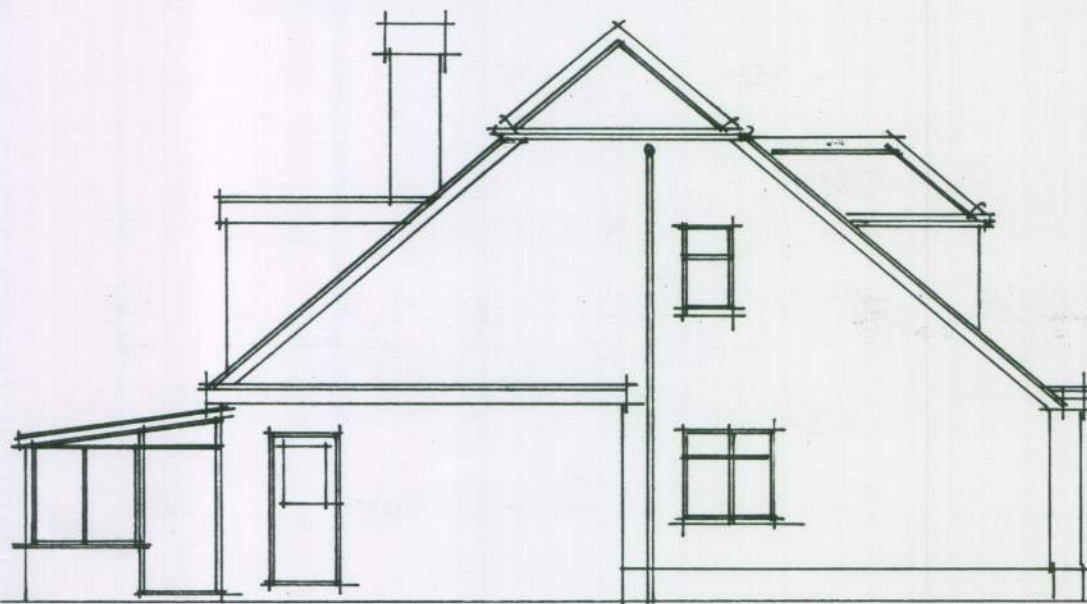


North east 1:100

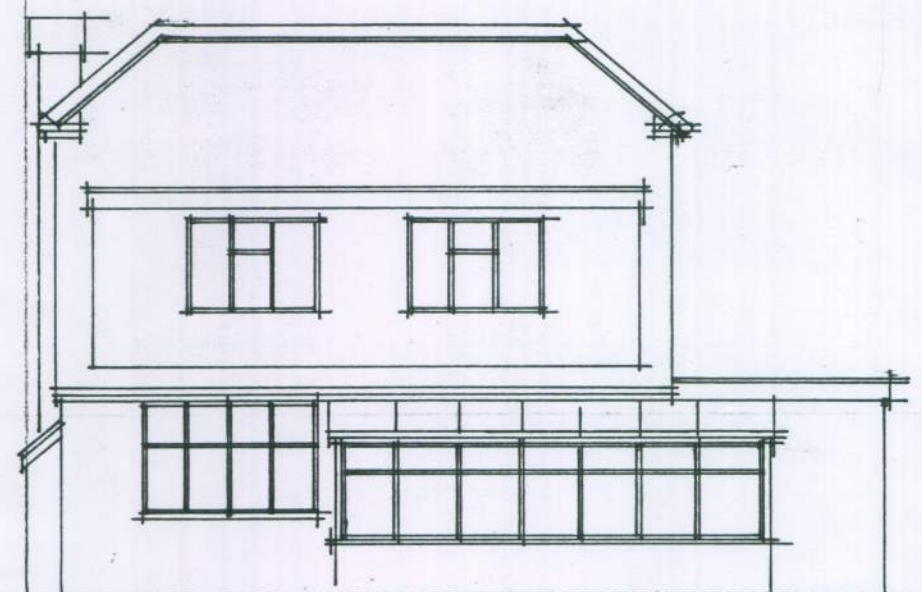


South east




South west

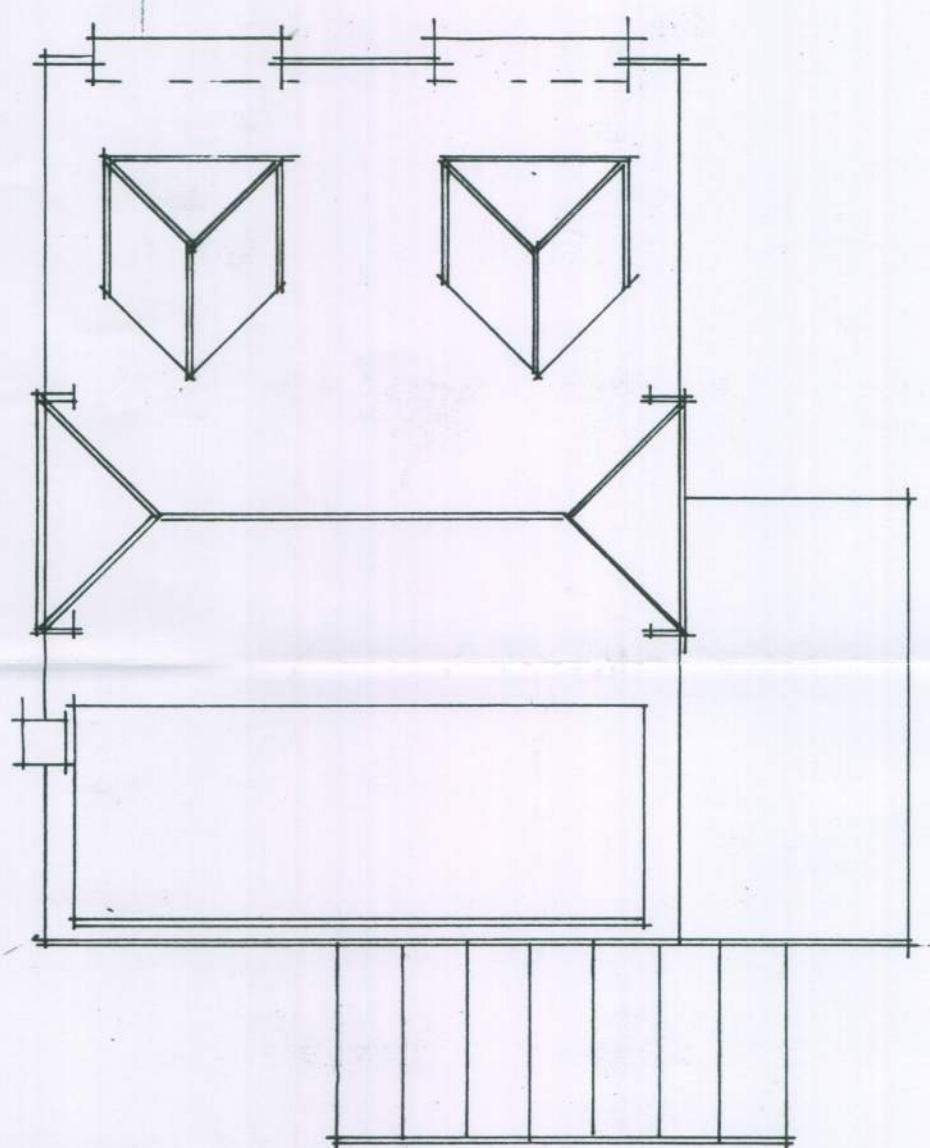

Roof plan 1:100

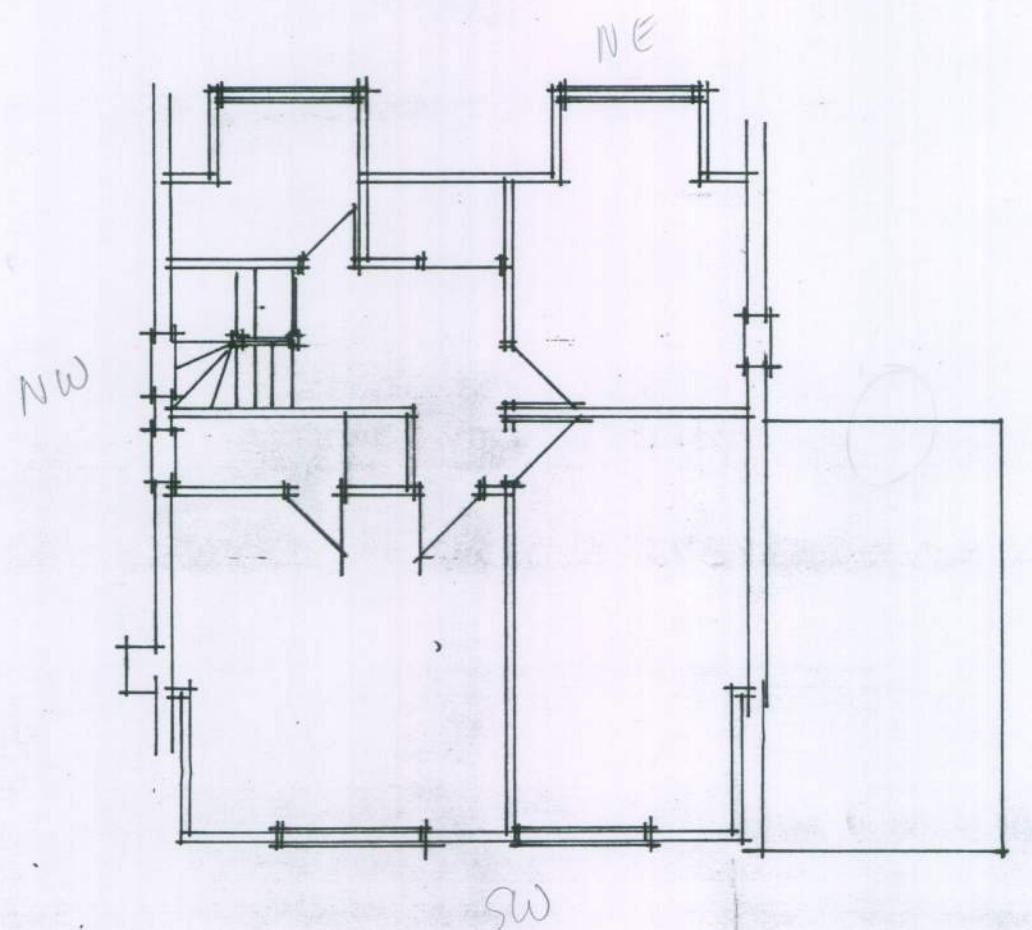

First floor plan 1:100

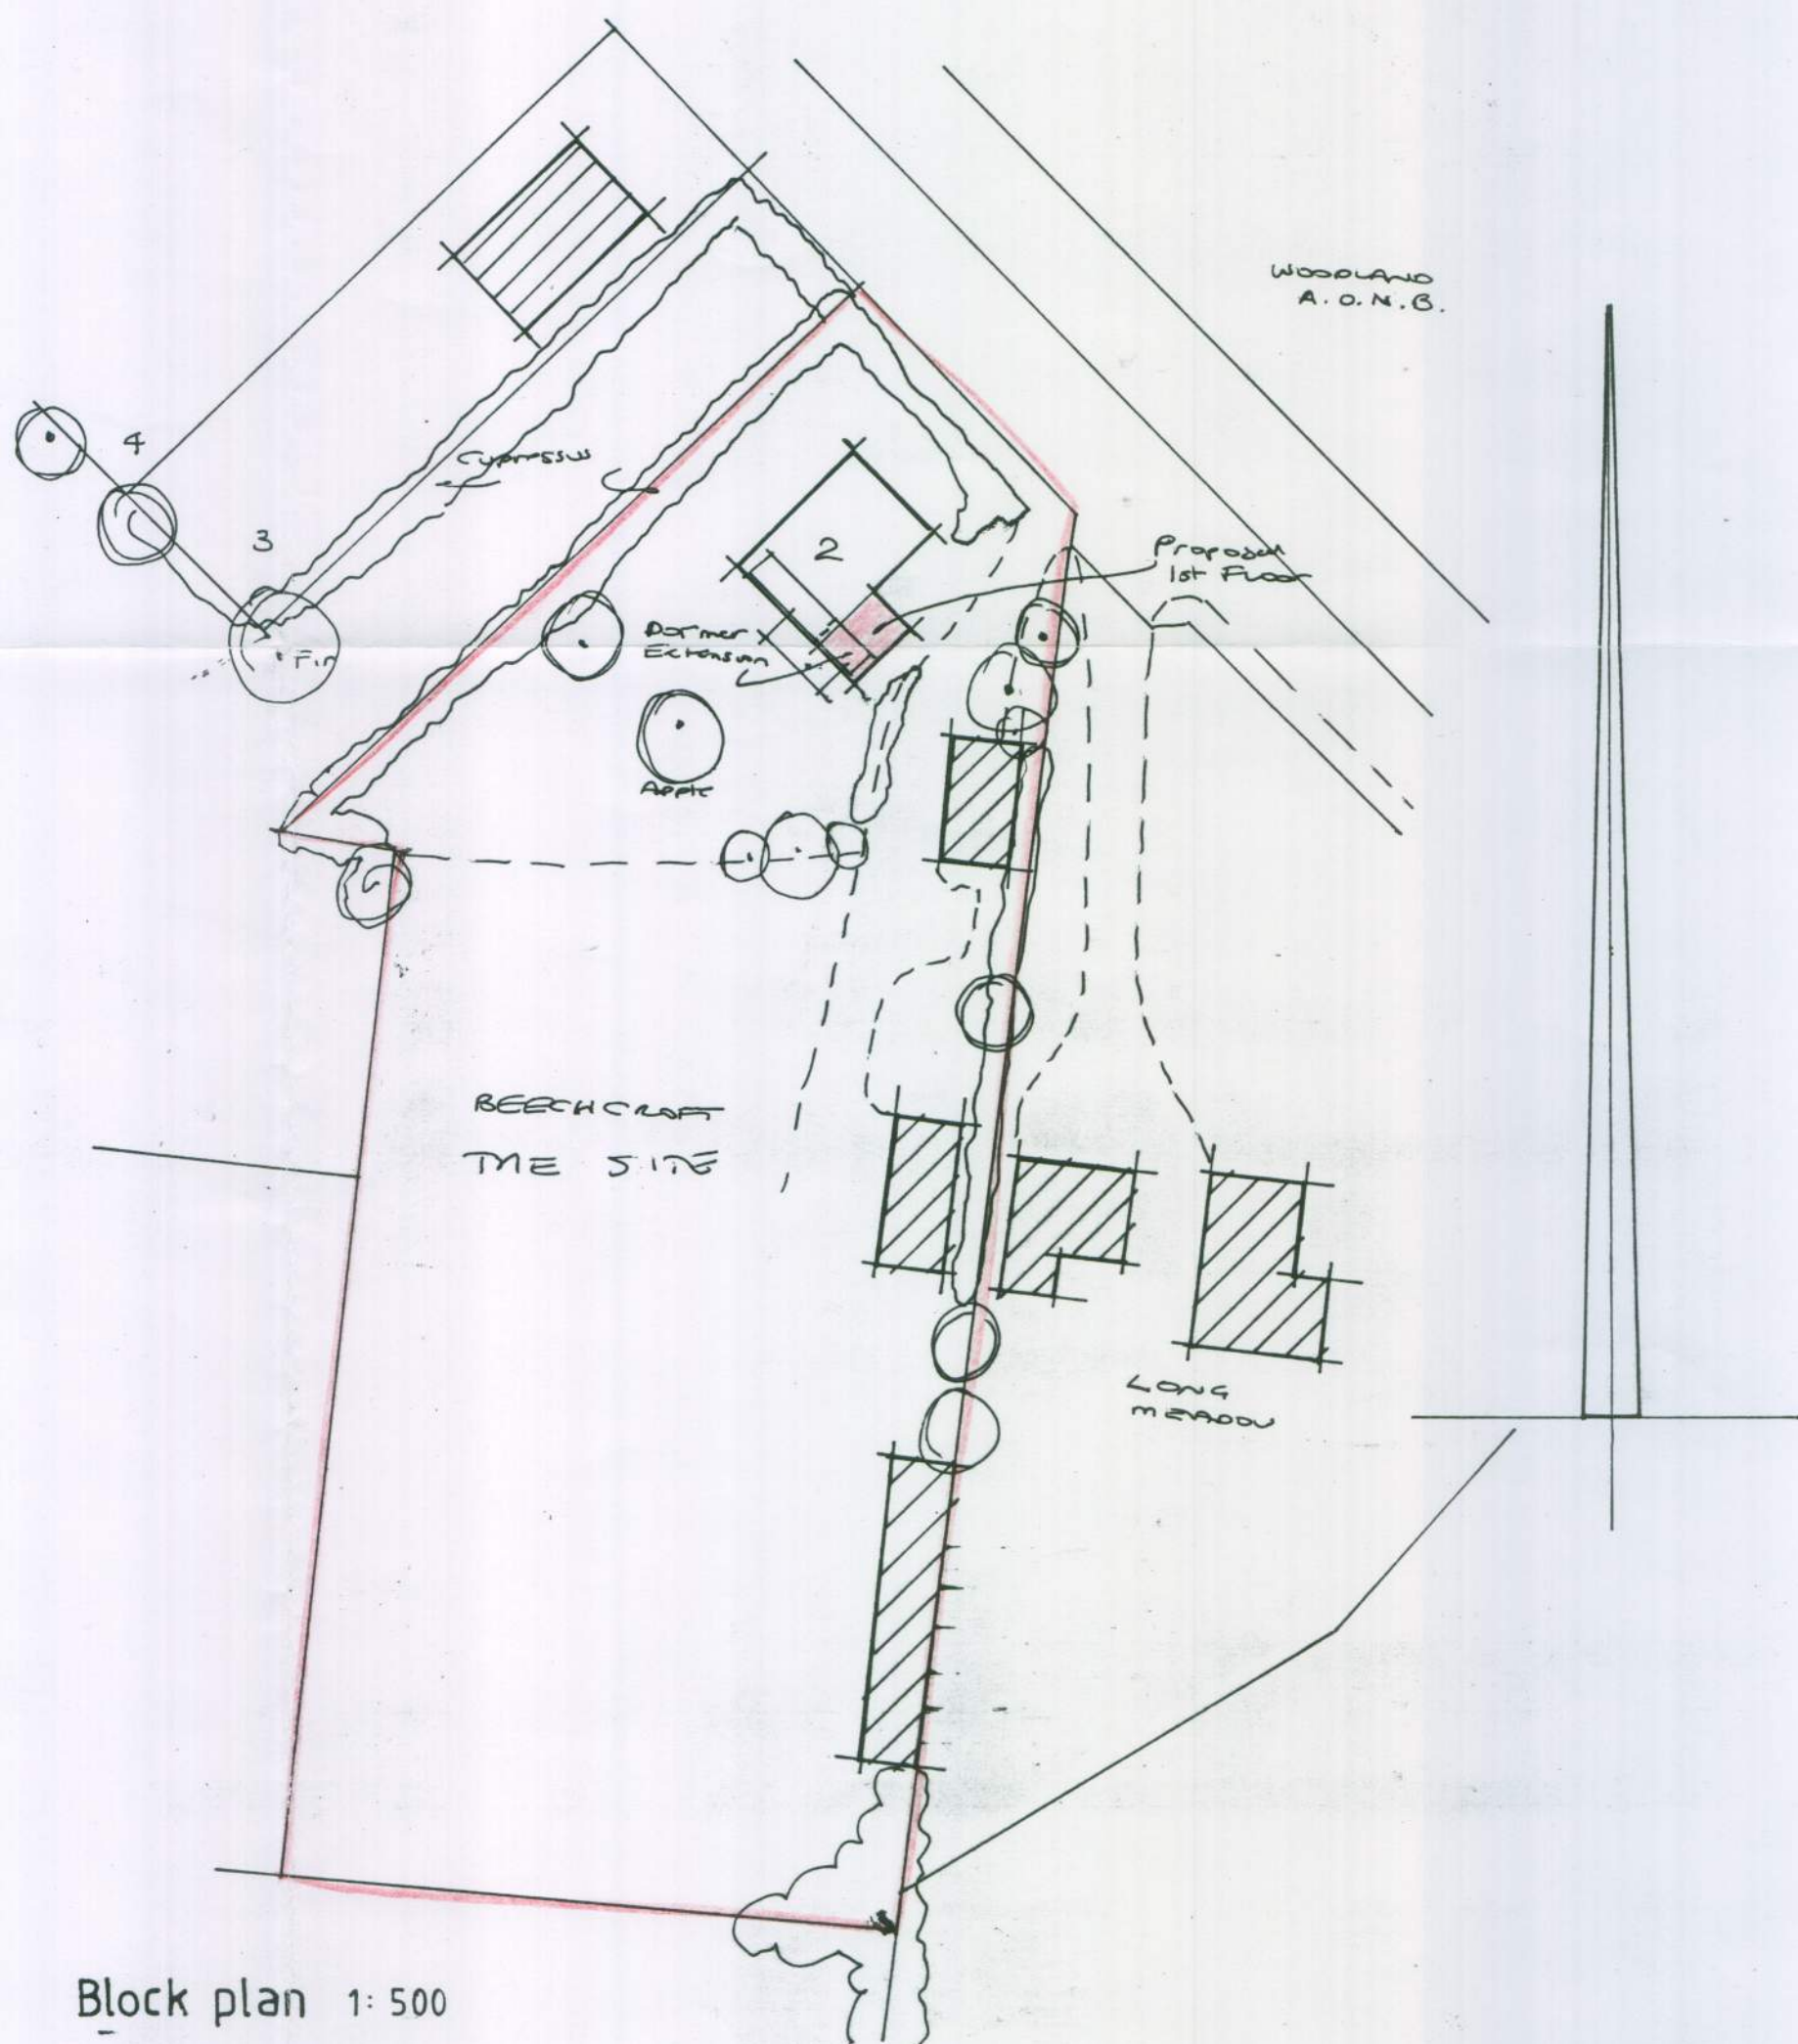

Block plan 1:500

All electrical works to meet requirements of Part P (Electrical Safety) Installation to be designed, installed, inspected and tested by person competent to do so. Council to be satisfied that Part P has been complied with, by issuing of appropriate BS7671 electrical installation certificate for works by person competent to issue same

AJ SALTER & SON
Architectural Technicians
and Surveyors
50 WINDSOR ROAD, WORTHING,
WEST SUSSEX, BN11 2LY
Tel/Fax: (01903 209496)
E-mail: ajsalterandson@hotmail.com

C			
B			
A			
Client	MR. & MRS. LEE		
Address	Beechcroft : 2 Dukes Road : Fontwell		
Drawing	EXISTING PLANS	No.	1611:2
Scale	1:100 1:500	Drawn	ES
		Date	APRIL 11