




LEFT ELEVATION

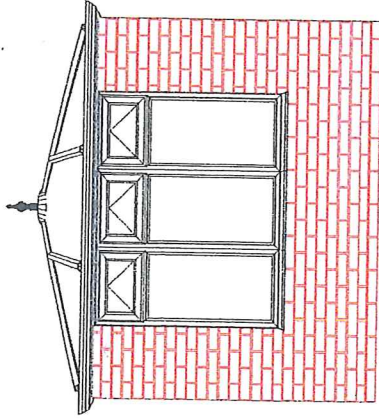


FRONT ELEVATION

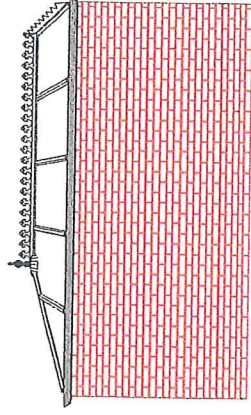


RIGHT ELEVATION

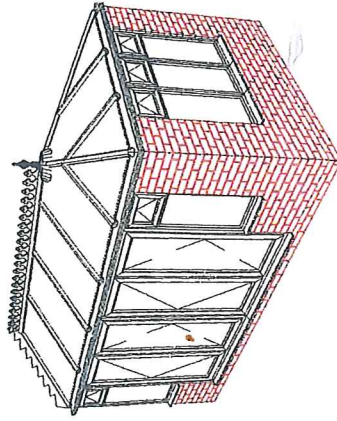

LEFT 3D VIEW

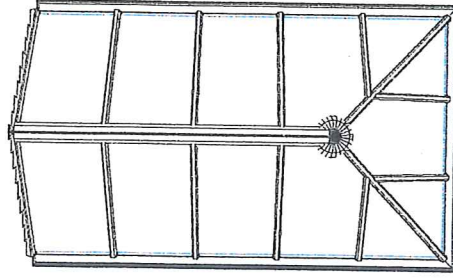

PLAN VIEW

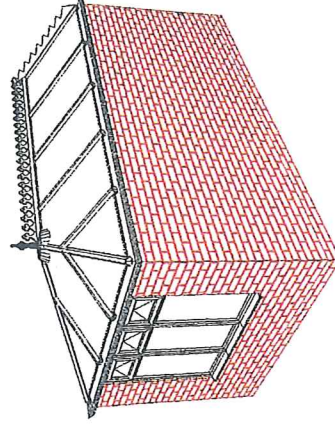

RIGHT 3D VIEW

Prepared for: **Mr & Mrs Tompkins**

Date: **12 / 4 / 2018**

No of Views: **Six**

Designers Signature:

O/A Width: 3000 mm O/A Depth: 5000 mm
Roof Pitch: 25.0°
Frame Ht: 2100 mm Dwarf Wall Ht: 600 mm
Ridge Height: 2903 mm
Internal Volume: 33.875 cu.m
Floor Area: 12.370 sq.m

Needham Home Improvements

Barn Cottage

Northfields Lane

Westergate

Chichester, West Sussex, PO203UH