

Barn Cottage
Northfields Lane
Westergate
Chichester
West Sussex PO203UH

Mr & Mrs Tompkins



Date: 12 / 4 / 2018

Sizes shown are guideline sizes accurate sizes will be supplied with order confirmation

Inside Width: 2800 mm **Inside Depth:** 4900 mm

Outside Width: 3000 mm

Outside Depth: 5000 mm

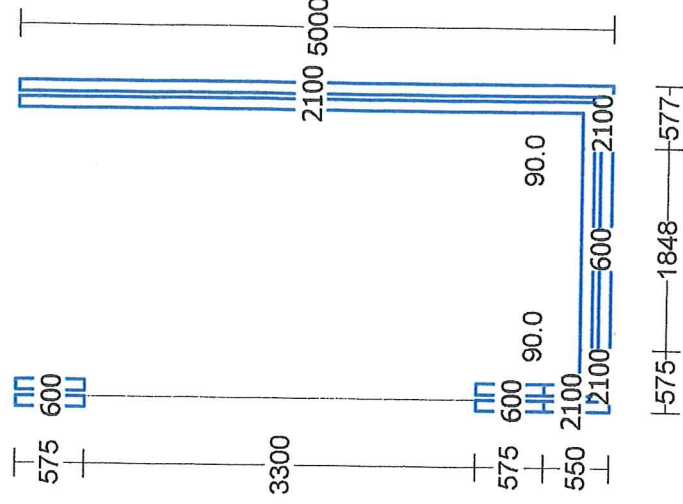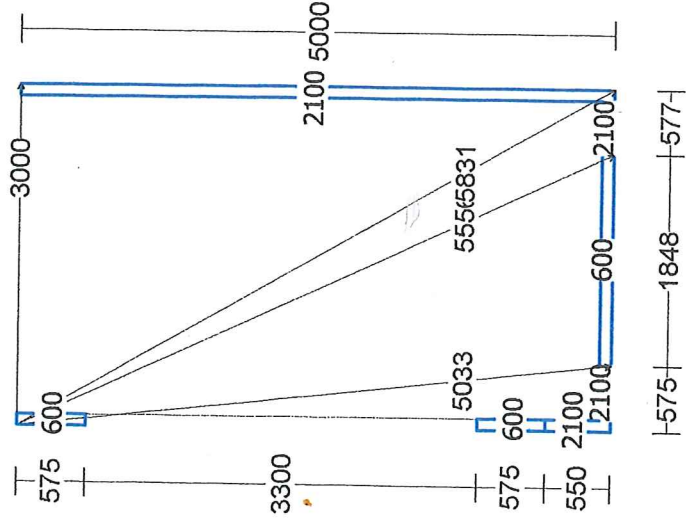

EXTERNAL BRICKWORK

EXTERNAL BRICKWORK