


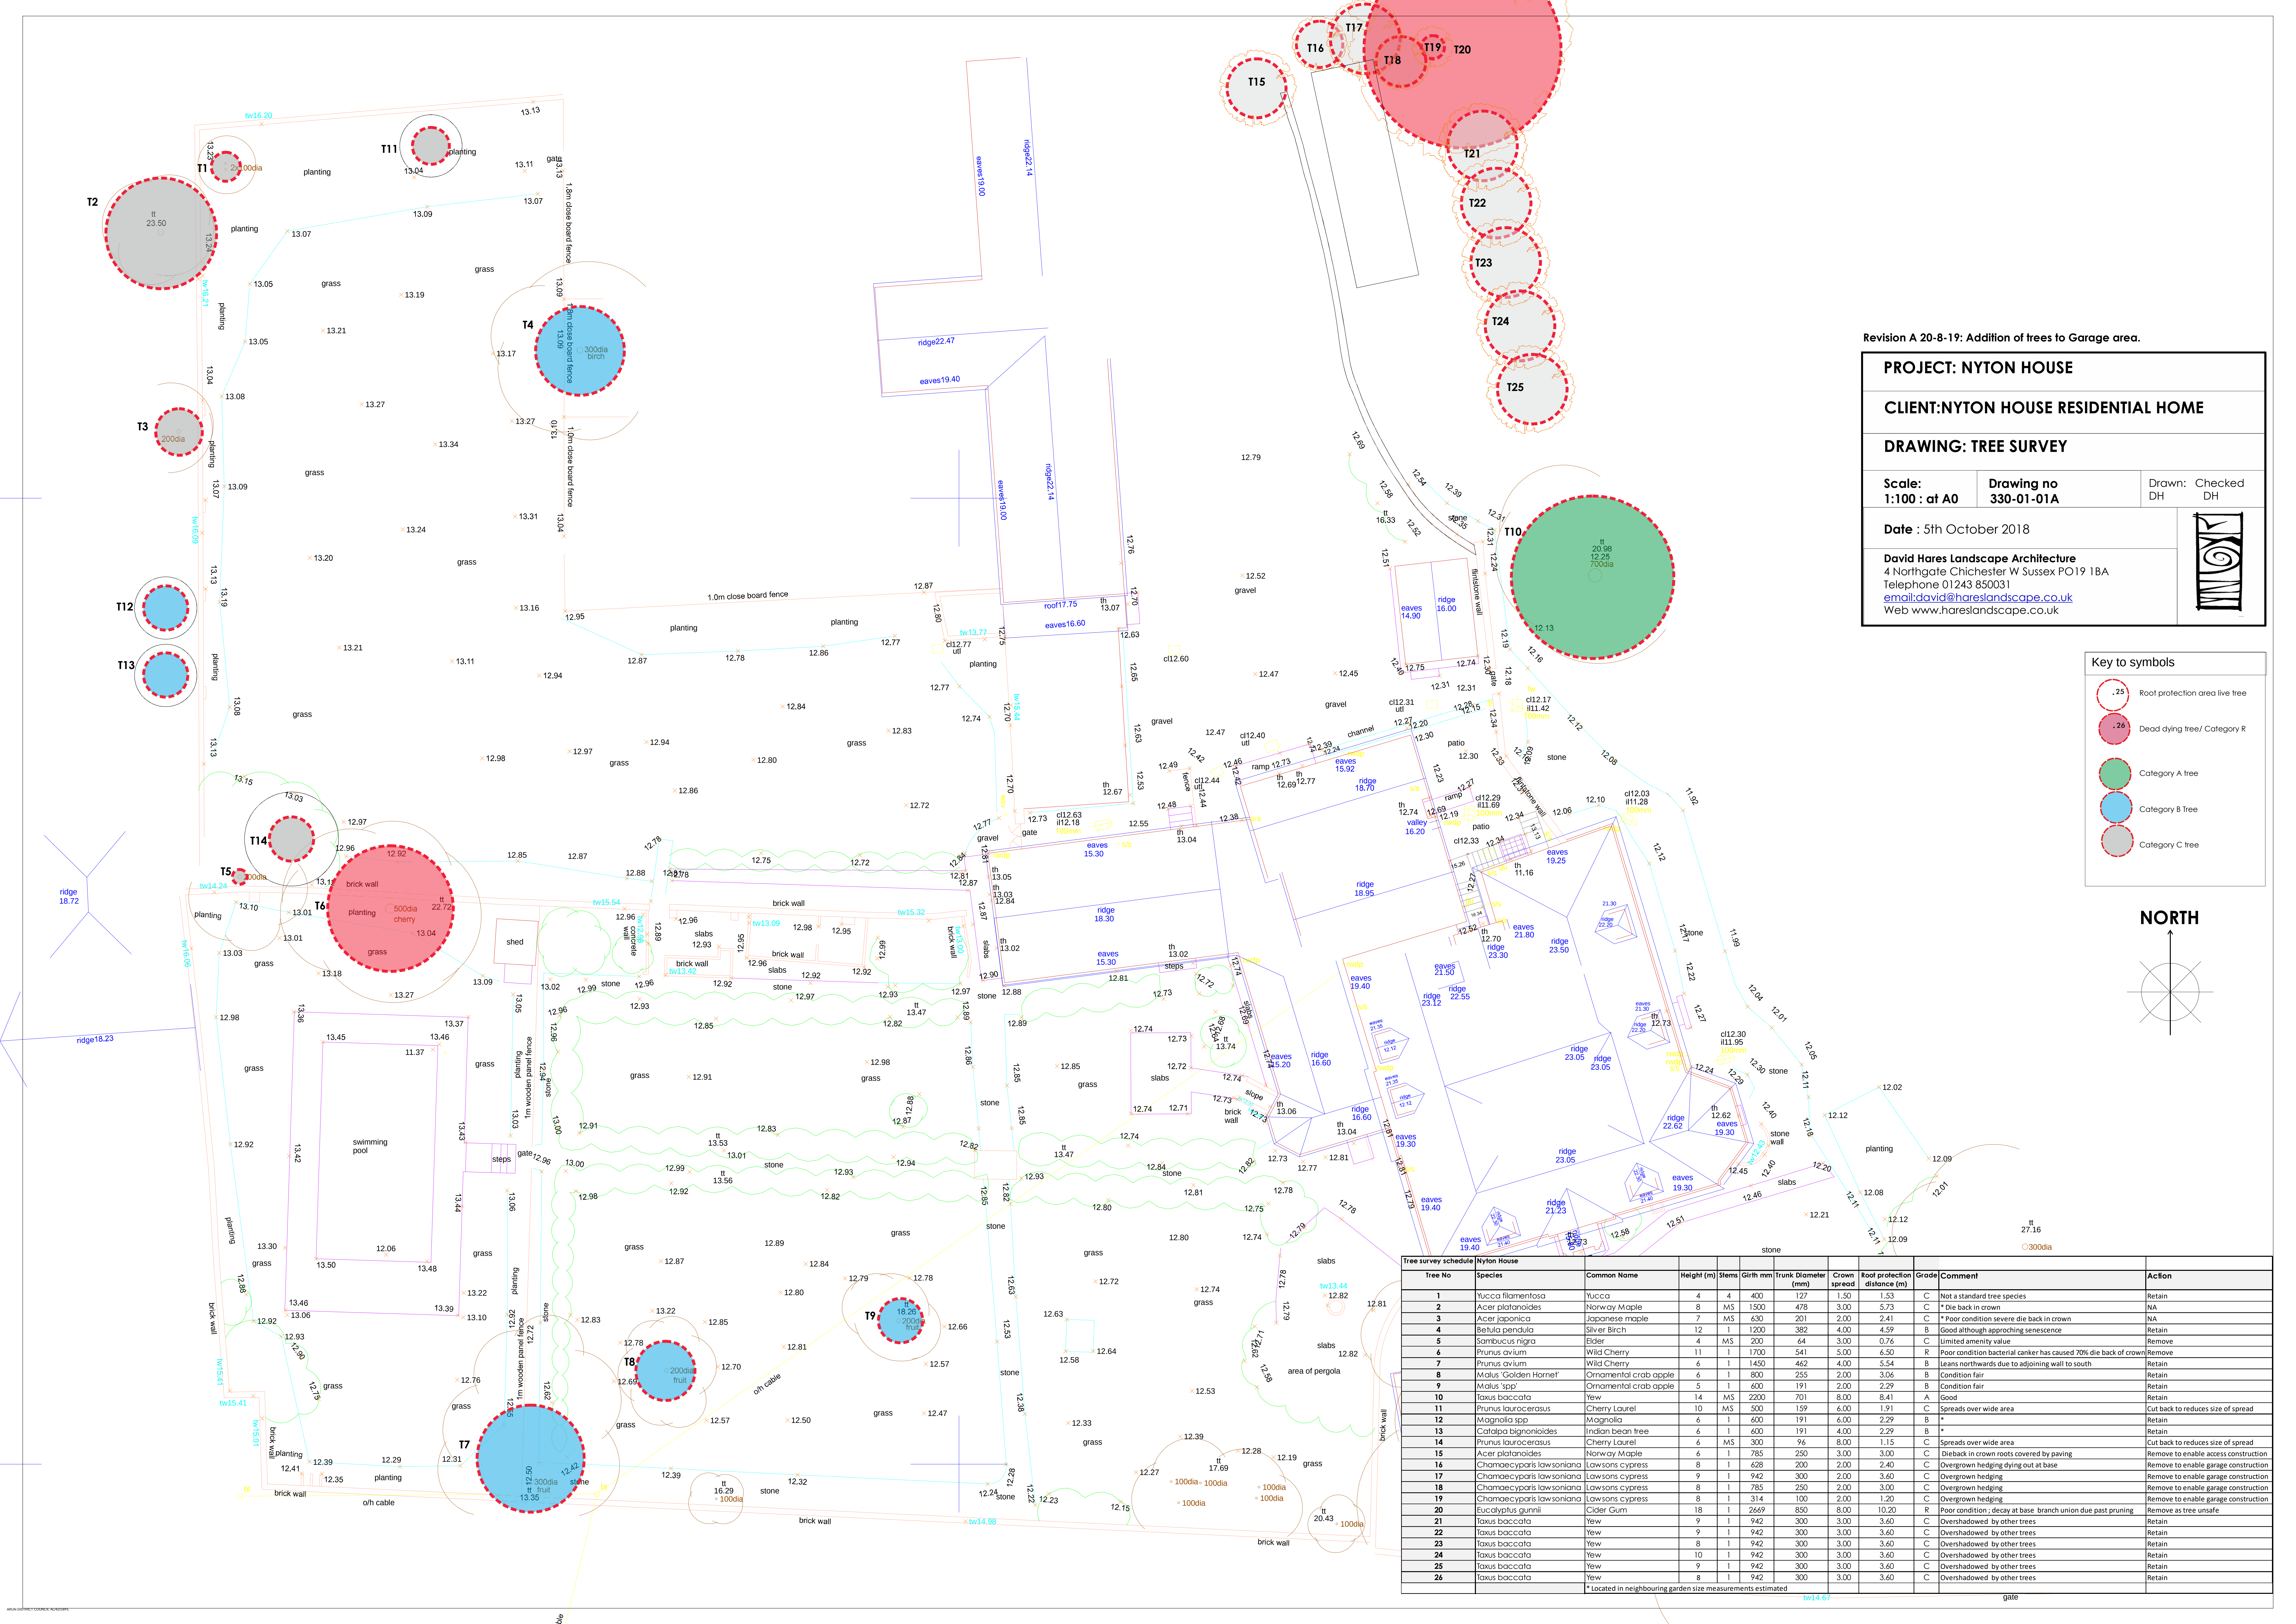

Revision A 20-8-19: Addition of trees to Garage area.

PROJECT: NYTON HOUSE

CLIENT:NYTON HOUSE RESIDENTIAL HOME

DRAWING: TREE SURVEY

Scale: 1:100 : at A0

Drawing no 330-01-01A

Drawn: Checked DH DH

Date : 5th October 2018

David Hares Landscape Architecture

4 Northgate Chichester W Sussex PO19 1BA

Telephone 01243 850031

email:david@hareslandscape.co.uk

Web www.hareslandscape.co.uk

Key to symbols

.25

Root protection area live tree

.26

Dead dying tree/ Category R

Category A tree

Category B tree

Category C tree

