
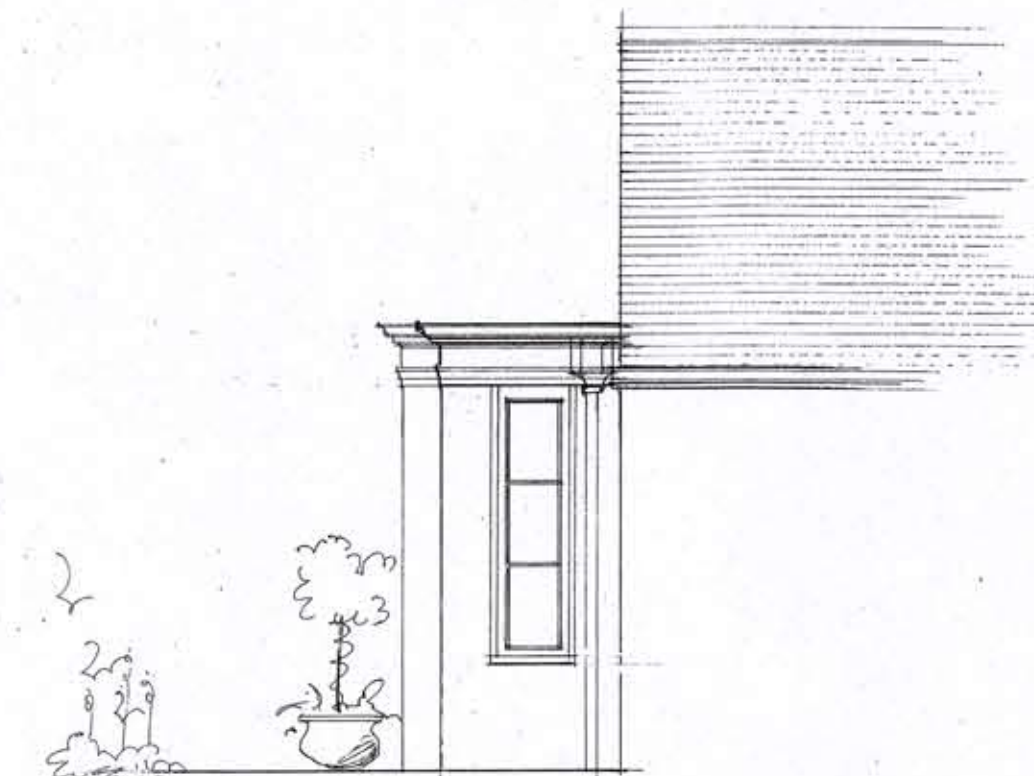


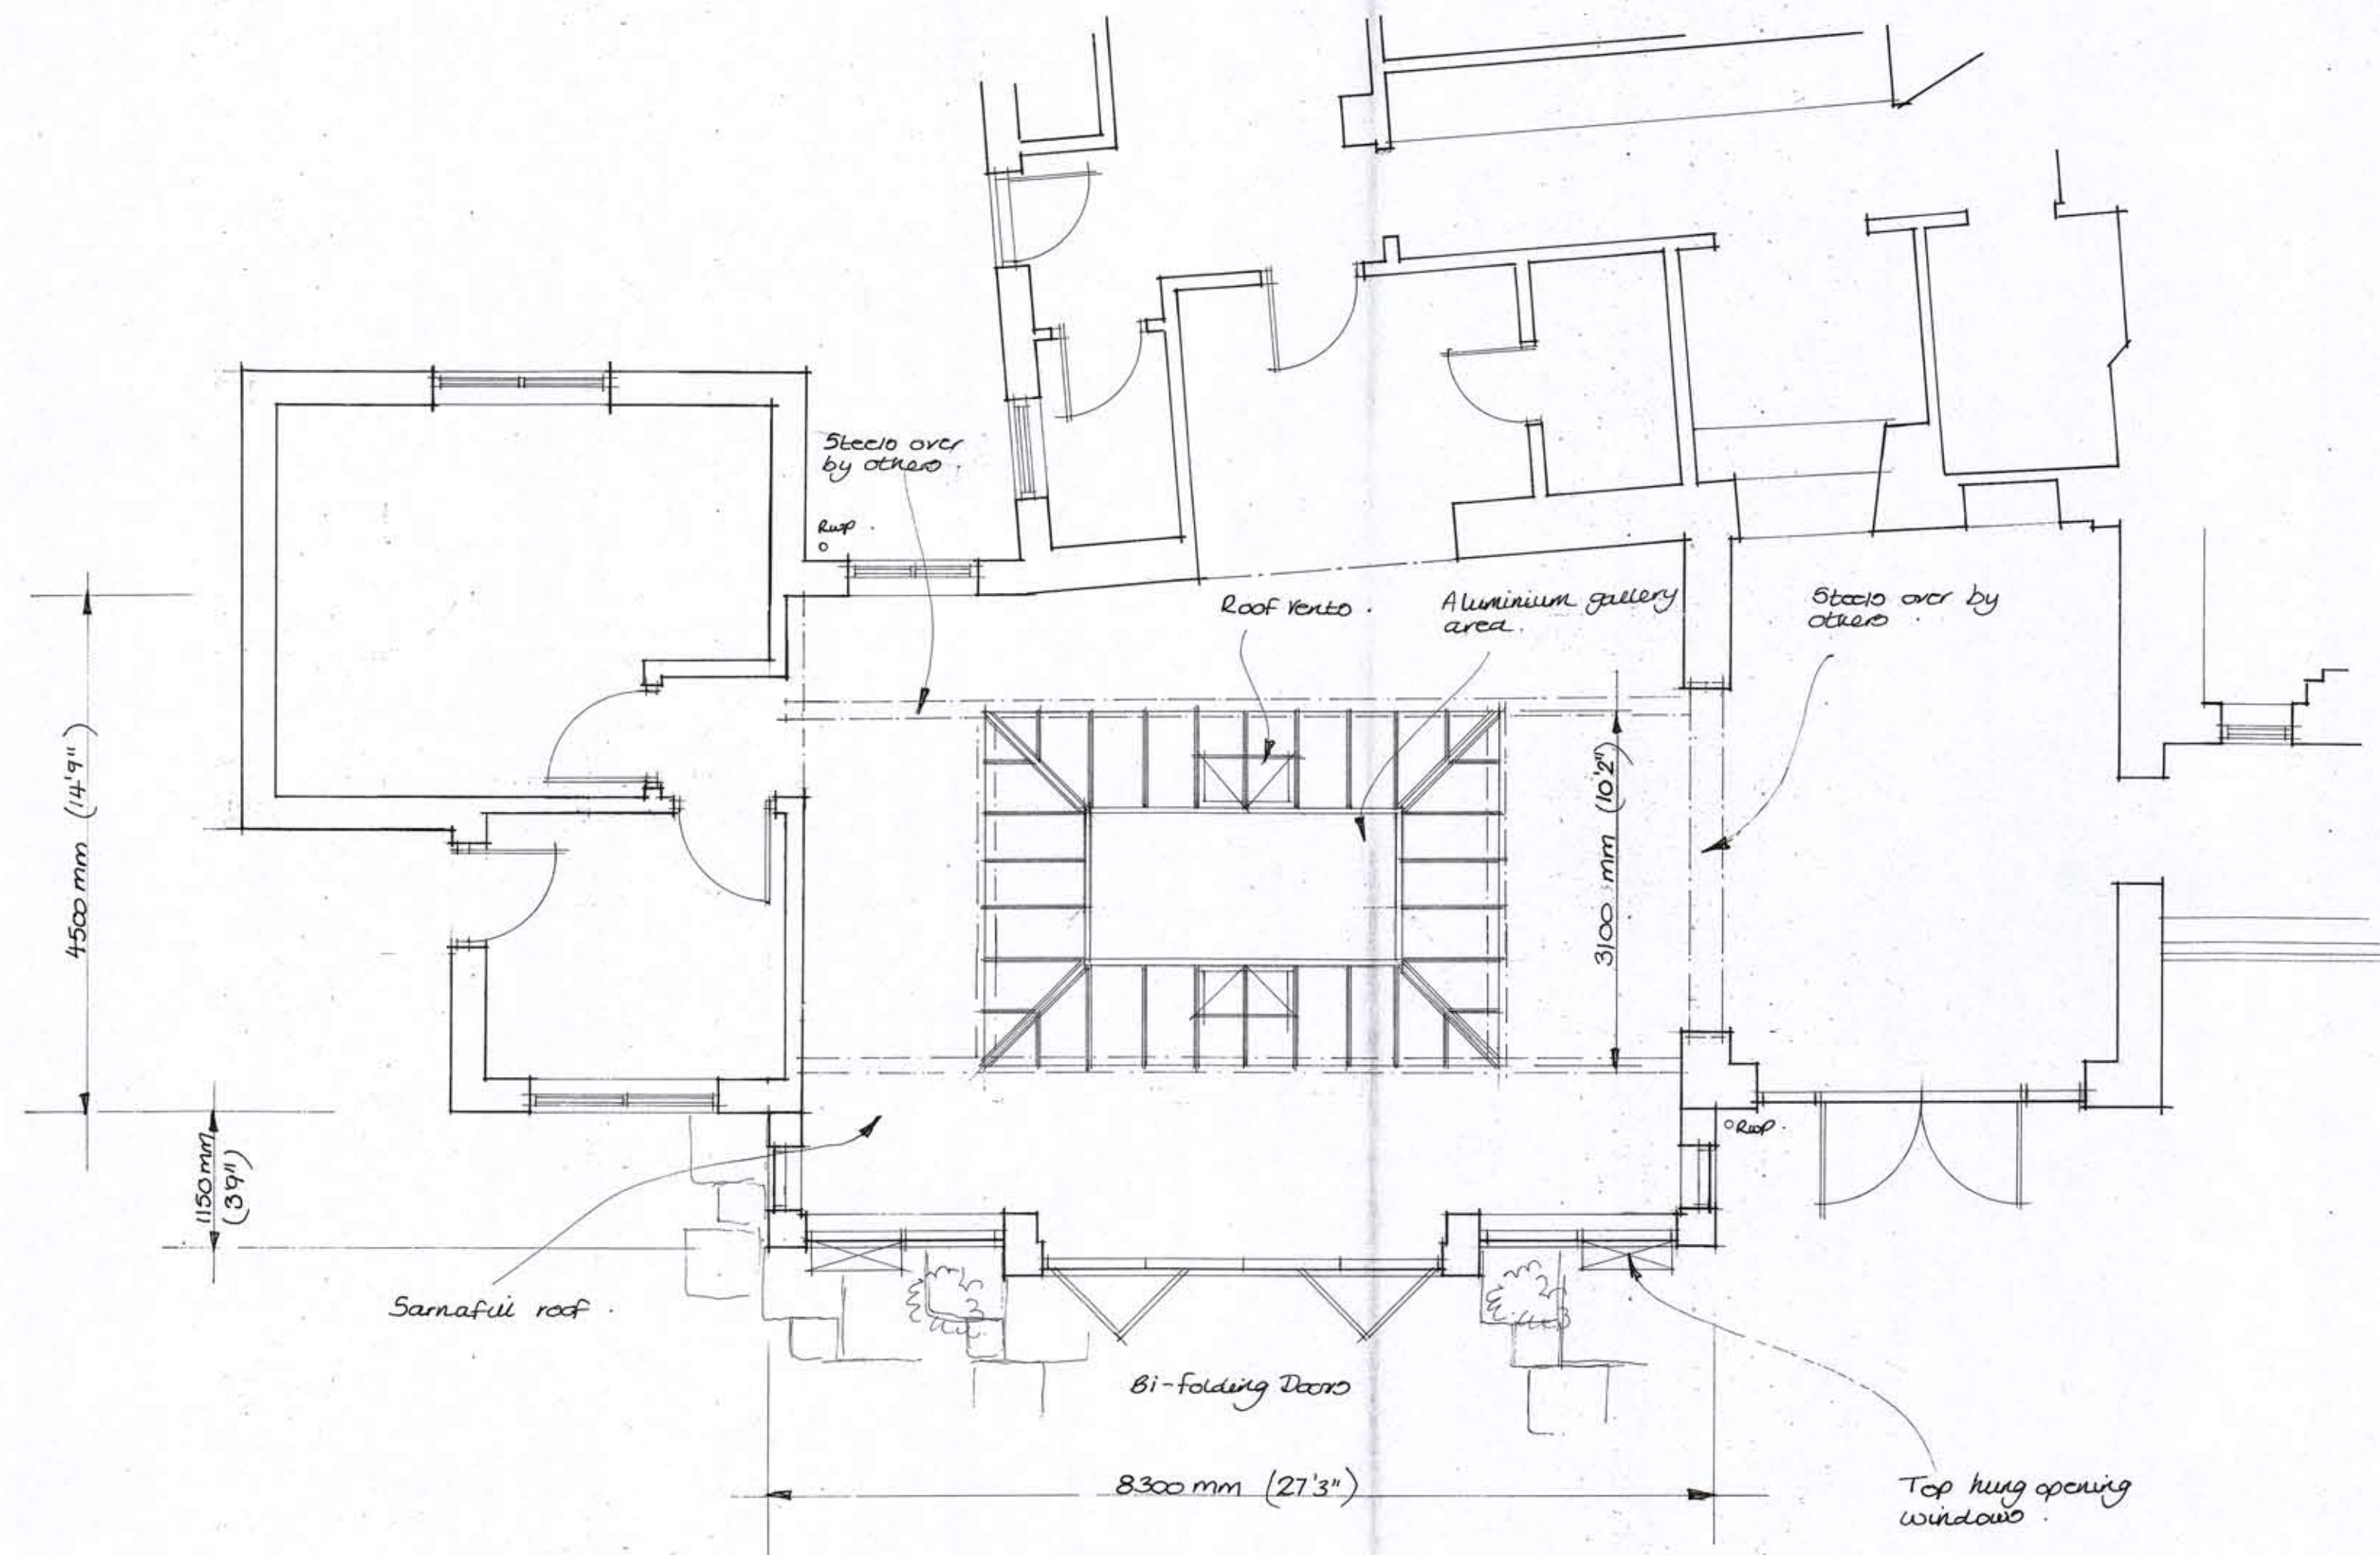

**VALE  
GARDEN  
HOUSES  
LTD**

LONDENTHORPE ROAD  
GRANTHAM  
LINCOLNSHIRE, NG31 9SJ  
TEL: 01476 564433 FAX: 01476 578555

NOTE:  
BASEWORKS ARE TO BE SET OUT ONLY TO  
FOUNDATION DRAWINGS. CONTRACTORS AND  
ERECTORS MUST VERIFY ALL DIMENSIONS ON  
SITE BEFORE WORK COMMENCES.

THIS DRAWING, ITS DESIGN AND APPLICATION  
TO SITE, AND ITS COMPONENTS REMAINS THE  
PROPERTY OF VALE GARDEN HOUSES LTD.  
AND MAY NOT BE REPRODUCED IN ANY WAY  
WITHOUT PRIOR CONSENT.

| Rev | Date | Details |
|-----|------|---------|
|     |      |         |

Client: 27556  
Mr & Mrs. A.  
DUNN

Address:  
Manor House,  
Park Lane,  
Aldingbourne,  
Chichester,  
WEST SUSSEX.  
PO20 3TJ.

|                     |                        |
|---------------------|------------------------|
| Scale:<br>A1 @ 1:50 | Date:<br>24 April 2015 |
|---------------------|------------------------|

|                    |                        |
|--------------------|------------------------|
| Drawn By:<br>Rely. | Checked By:<br>SJB/SH. |
|--------------------|------------------------|

Drawing:  
Concept

Drawing No.  
A1Q 9685-3(P)

