


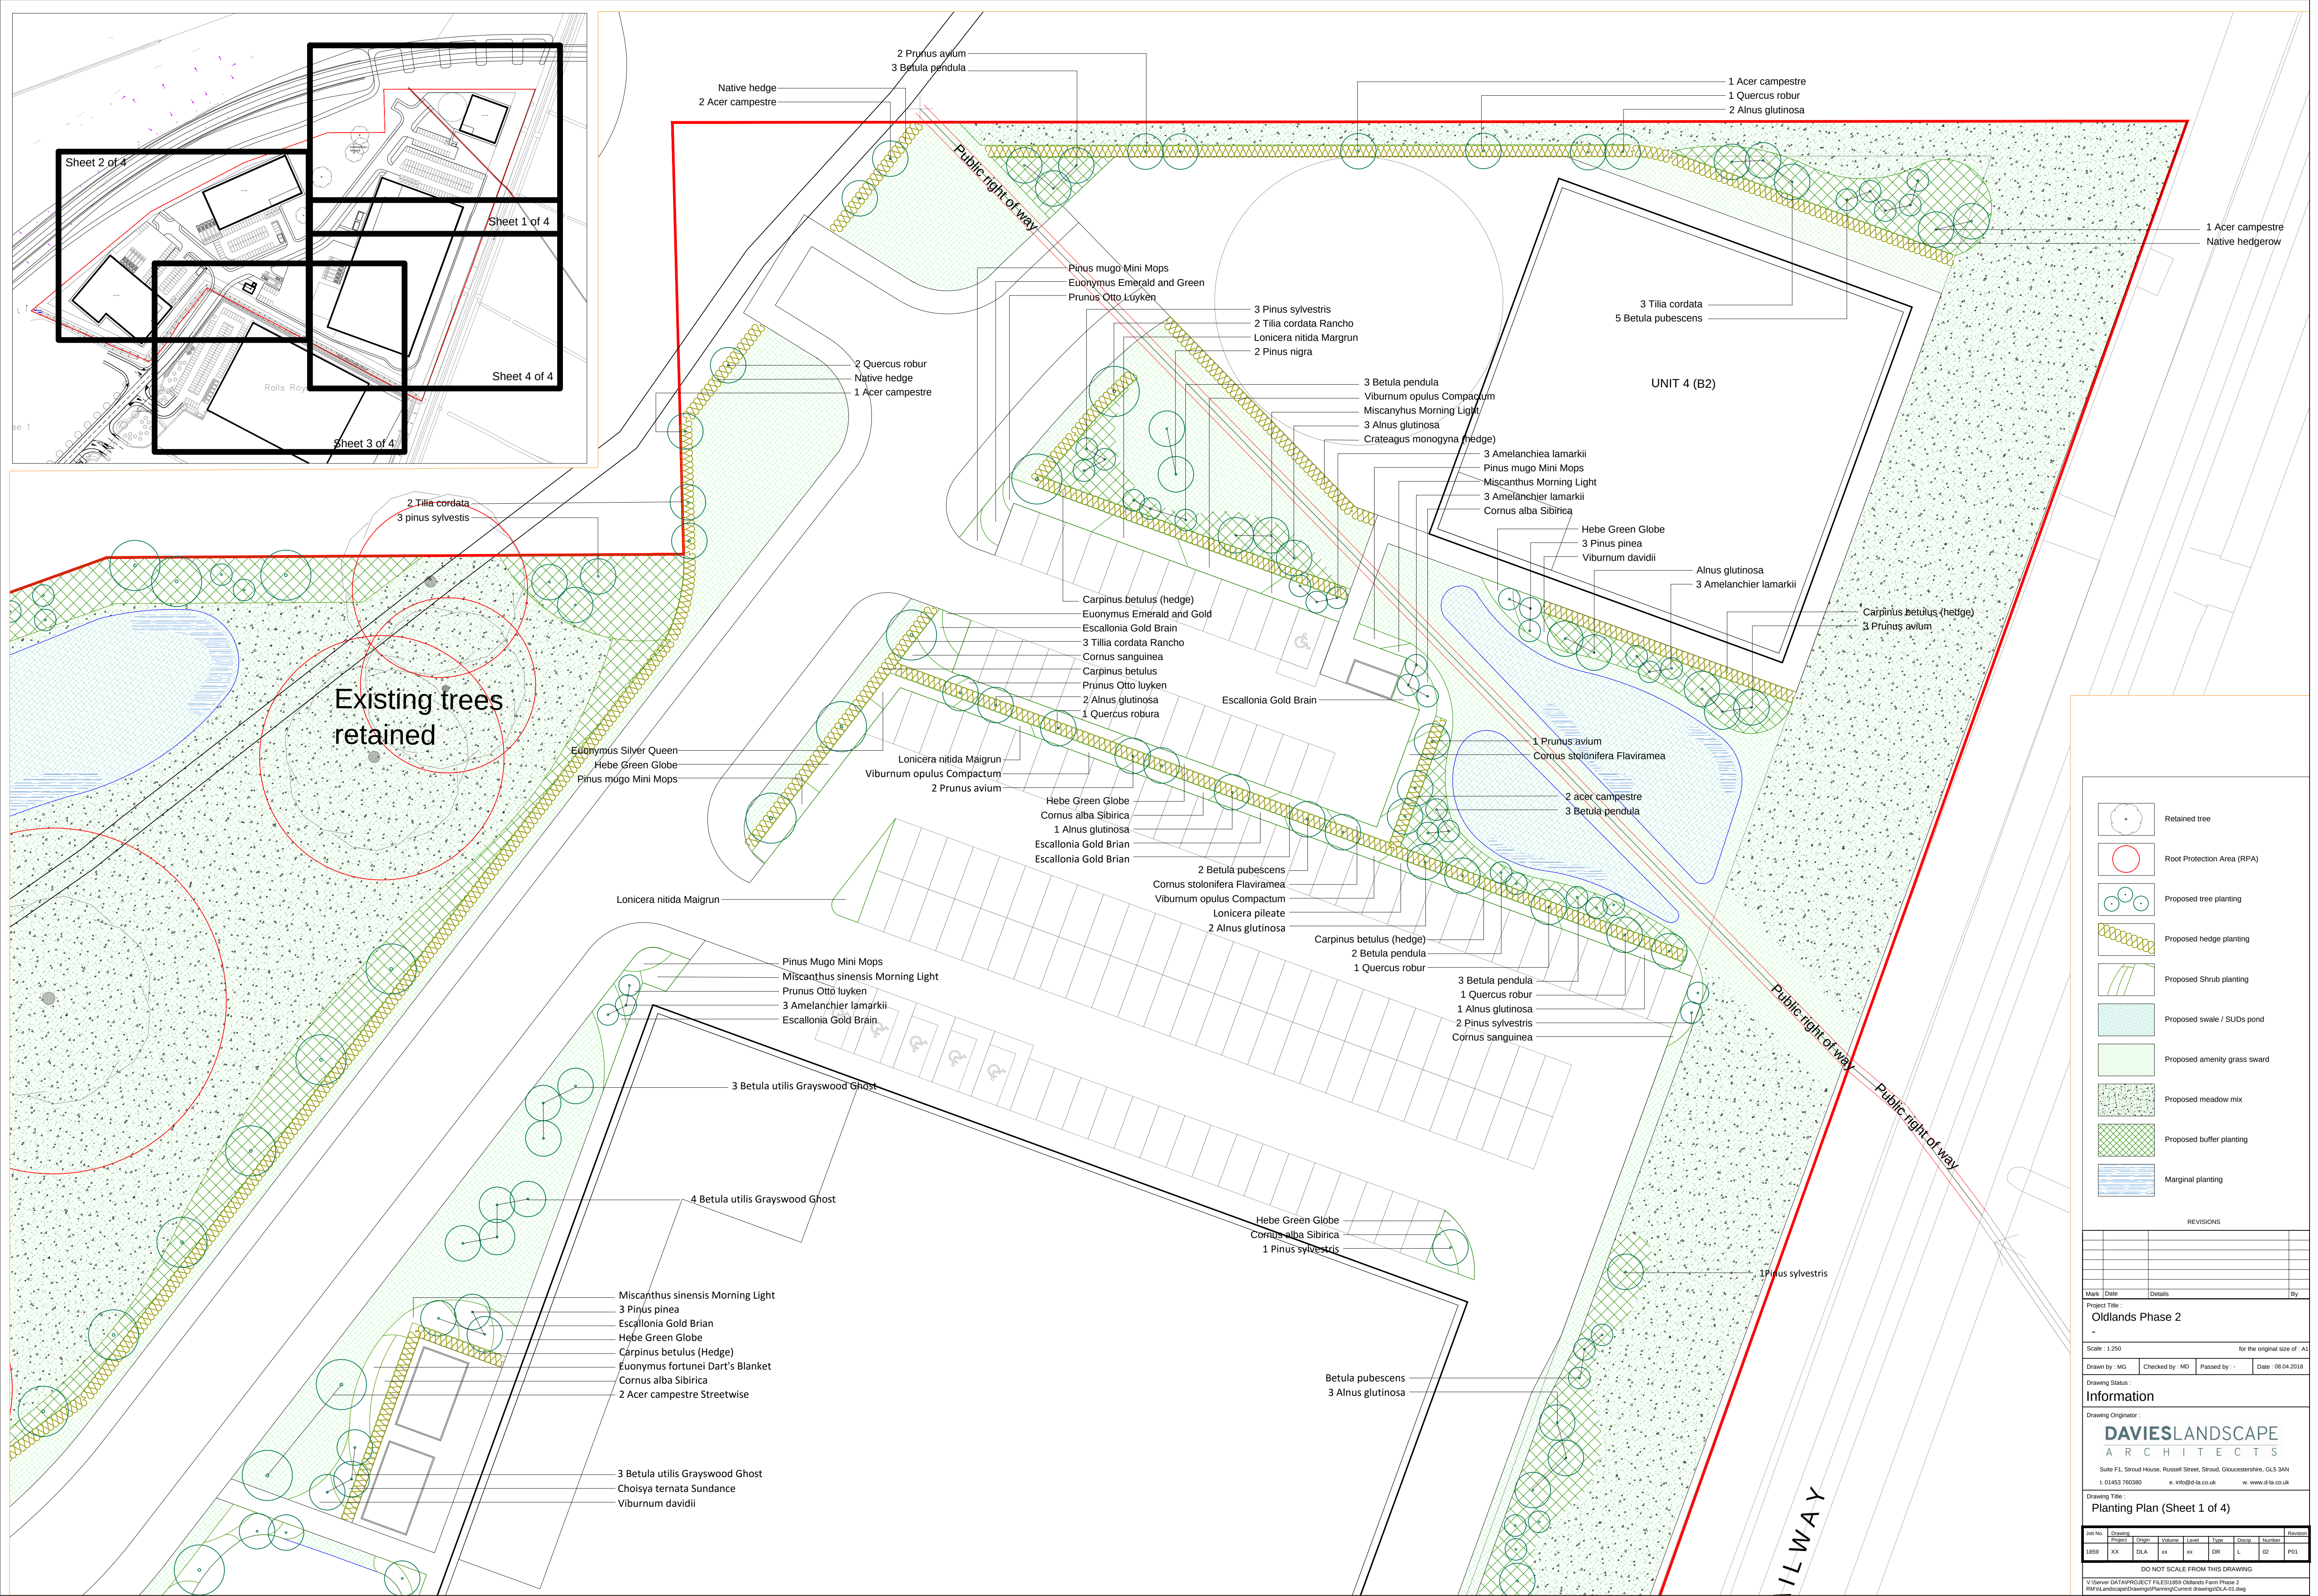

- Retained tree
- Root Protection Area (RPA)
- Proposed tree planting
- Proposed hedge planting
- Proposed Shrub planting
- Proposed swale / SUDs pond
- Proposed amenity grass sward
- Proposed meadow mix
- Proposed buffer planting
- Marginal planting

| REVISIONS |      |         |    |
|-----------|------|---------|----|
|           |      |         |    |
|           |      |         |    |
|           |      |         |    |
|           |      |         |    |
| Mark      | Date | Details | By |

Project Title:  
**Oldlands Phase 2**

Scale: 1:250 for the original size of: A1

Drawn by: MG    Checked by: MD    Passed by: -    Date: 06.04.2018

Drawing Status:  
**Information**

Drawing Originator:  
**DAVIESLANDSCAPE ARCHITECTS**  
Suite F1, Stroud House, Russell Street, Stroud, Gloucestershire, GL5 3AN  
t: 01453 760380    e: info@d-la.co.uk    w: www.d-la.co.uk

Drawing Title:  
**Planting Plan (Sheet 1 of 4)**

| Job No. | Drawing | Drawn | Volume | Level | Type | Disc | Number | Revision |
|---------|---------|-------|--------|-------|------|------|--------|----------|
| 1859    | XX      | DLA   | xx     | xx    | DR   | L    | 02     | PD1      |

DO NOT SCALE FROM THIS DRAWING

V:\server DATA\PROJECT FILES\1859 Oldlands Farm Phase 2 (RM)\Landscape\Drawings\Planting\Current drawings\DLA-01.dwg