


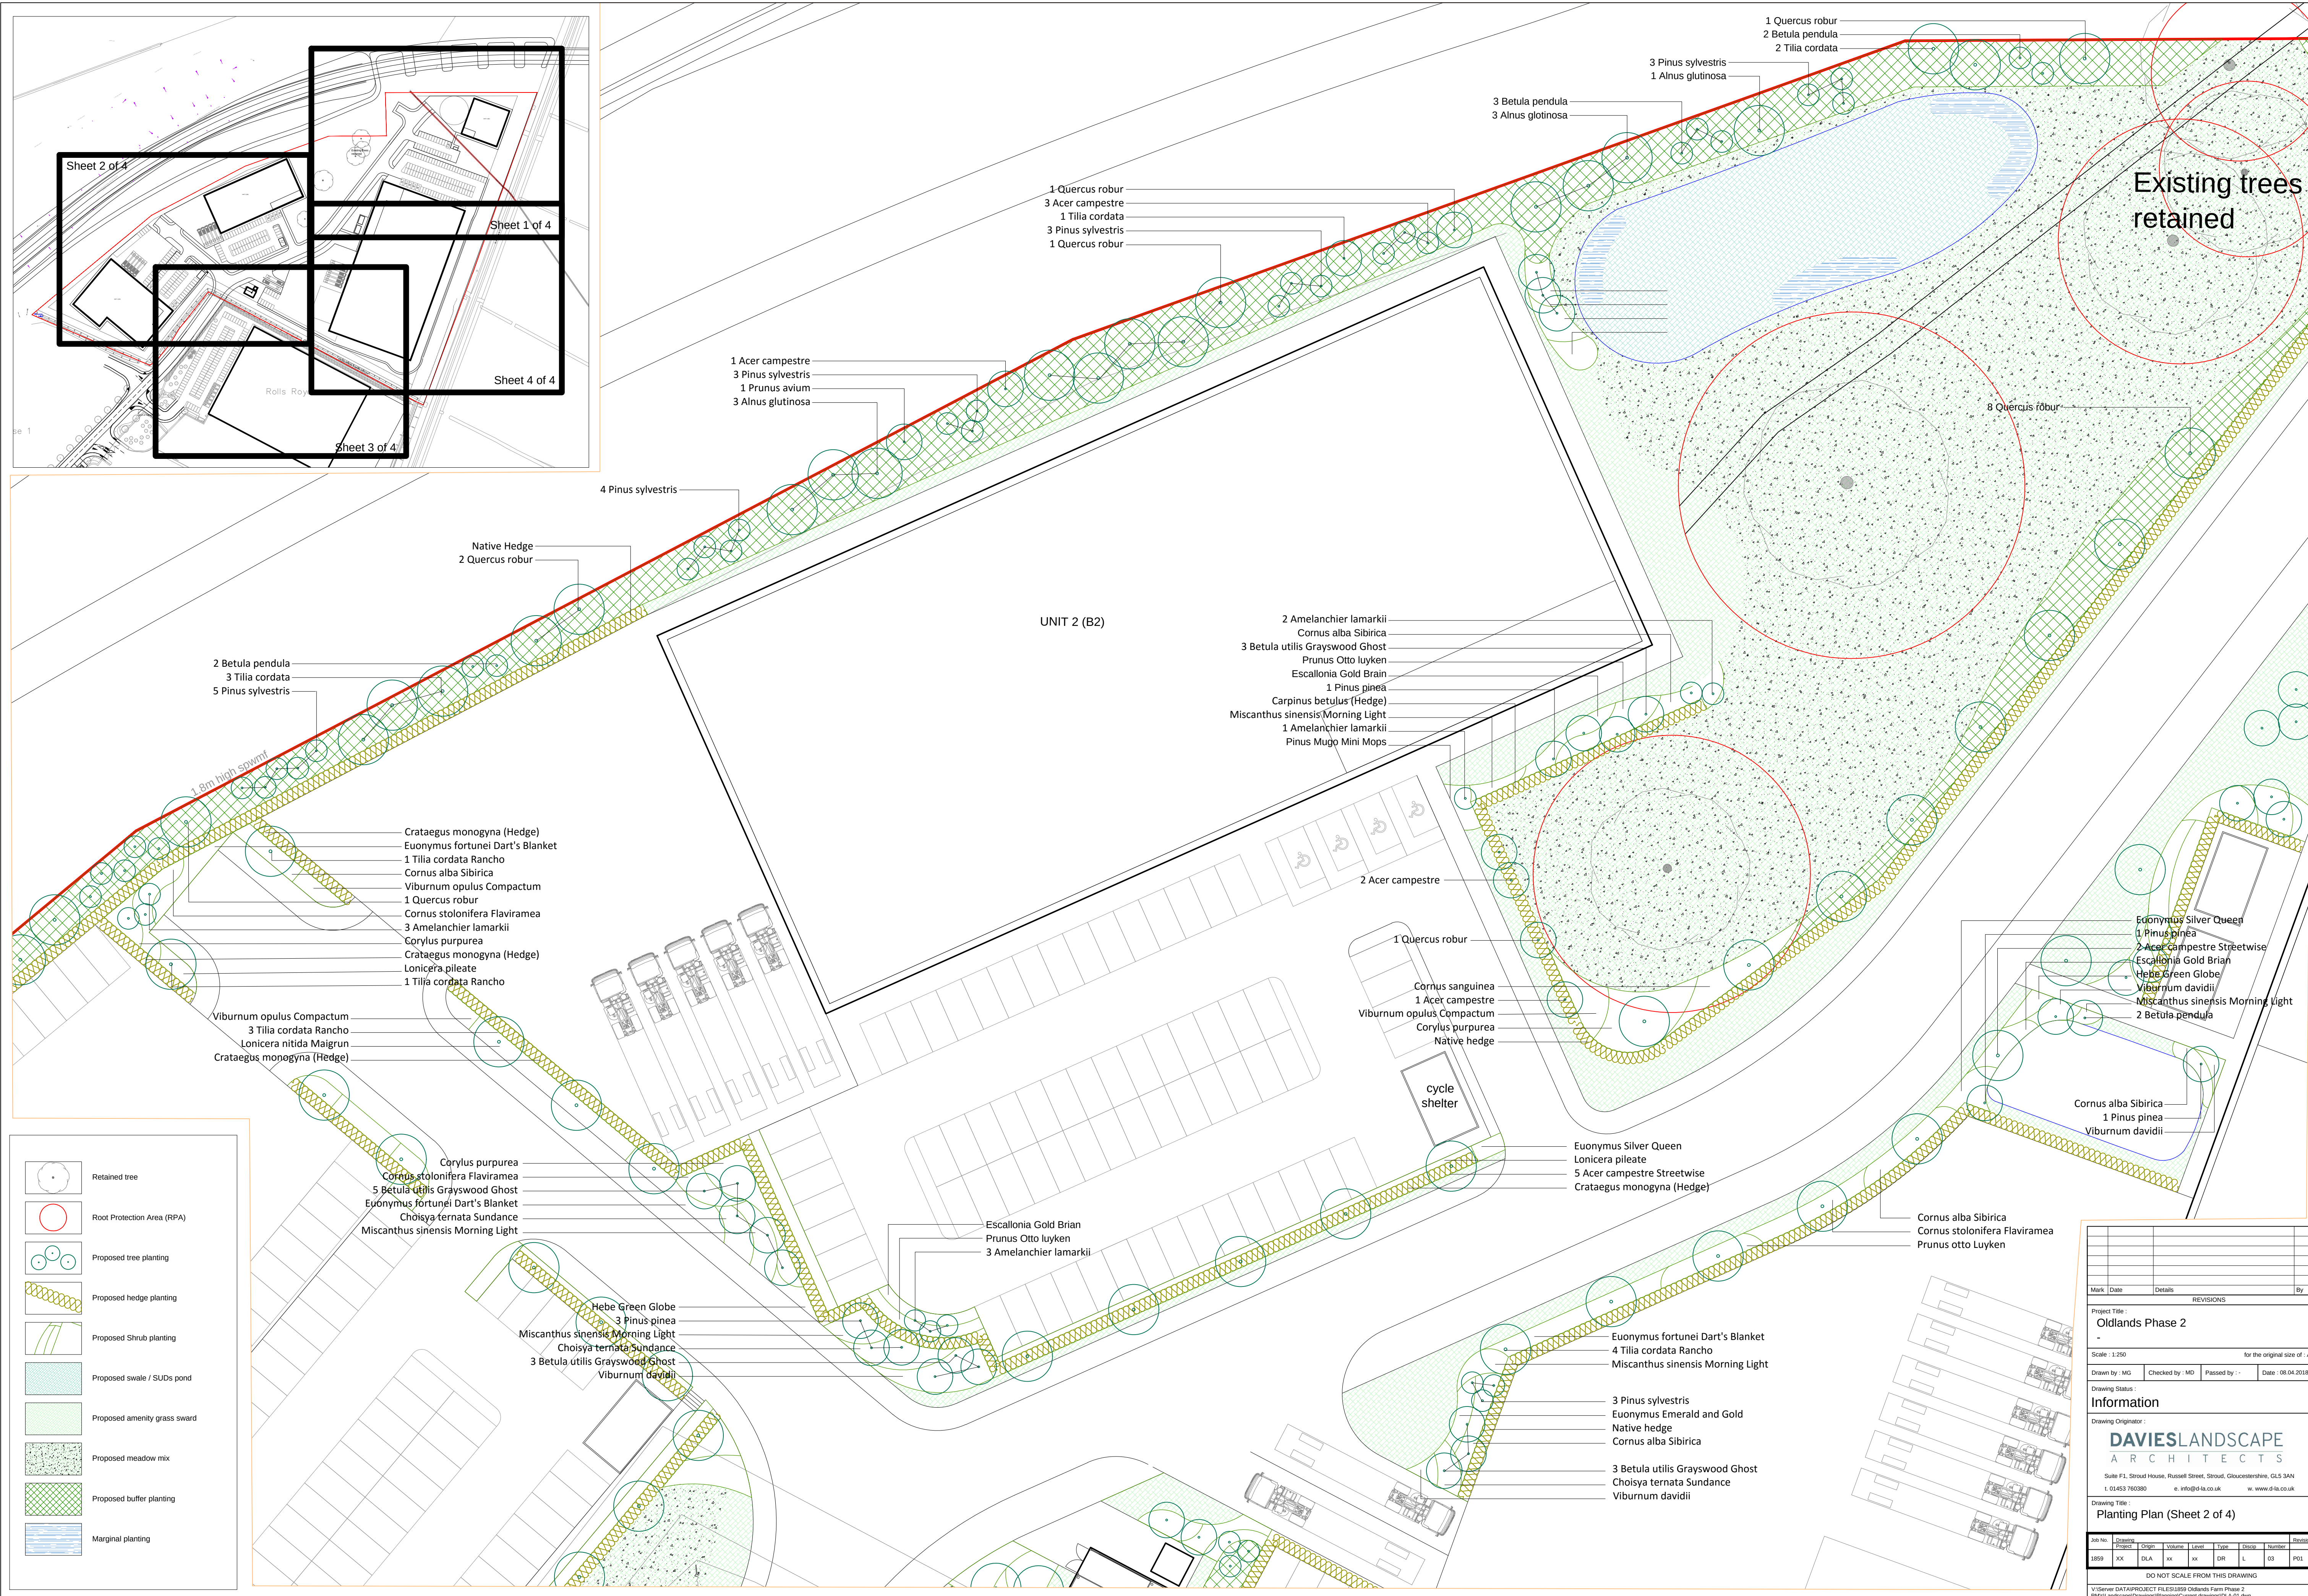

Retained tree

Root Protection Area (RPA)

Proposed tree planting

Proposed hedge planting

Proposed shrub planting

Proposed swale / SUDs pond

Proposed amenity grass sward

Proposed meadow mix

Proposed buffer planting

Marginal planting

Mark

Date

Details

REVISIONS

By

Project Title :

Oldlands Phase 2

Scale :

1:250

for the original size of A3

Drawn by :

MG

Checked by :

MD

Passed by :

Date :

08.04.2018

Drawing Status :

Information

Drawing Originator :

DAVIESLANDSCAPE

ARCHITECTS

Suite F3, Stroud House, Russell Street, Stroud, Gloucestershire, GL5 3AN

T: 01453 760380

E: info@d-la.co.uk

W: www.d-la.co.uk

Drawing Title :

Planting Plan (Sheet 2 of 4)

No	Revised	Project	Origin	Volume	Level	Type	Discp	Number	Revised
1859	XX	DLA	xx	xx	xx	DR	L	03	P01

DO NOT SCALE FROM THIS DRAWING

V:\Server\DATA\PROJECT FILES\1859 Oldlands Farm Phase 2

RM\Landscaping\Drawings\Planting\Current drawings\DLA-G3.dwg