


When printed correctly, at A2, this line will measure 75mm at full size

When printed correctly, at A2, this line will measure 75mm at full size


● CHECK PRINTED SIZE

UNIT 1 (B2 use)


3,521 sqm
34,993 sft
5% office accommodation at upper floor level.

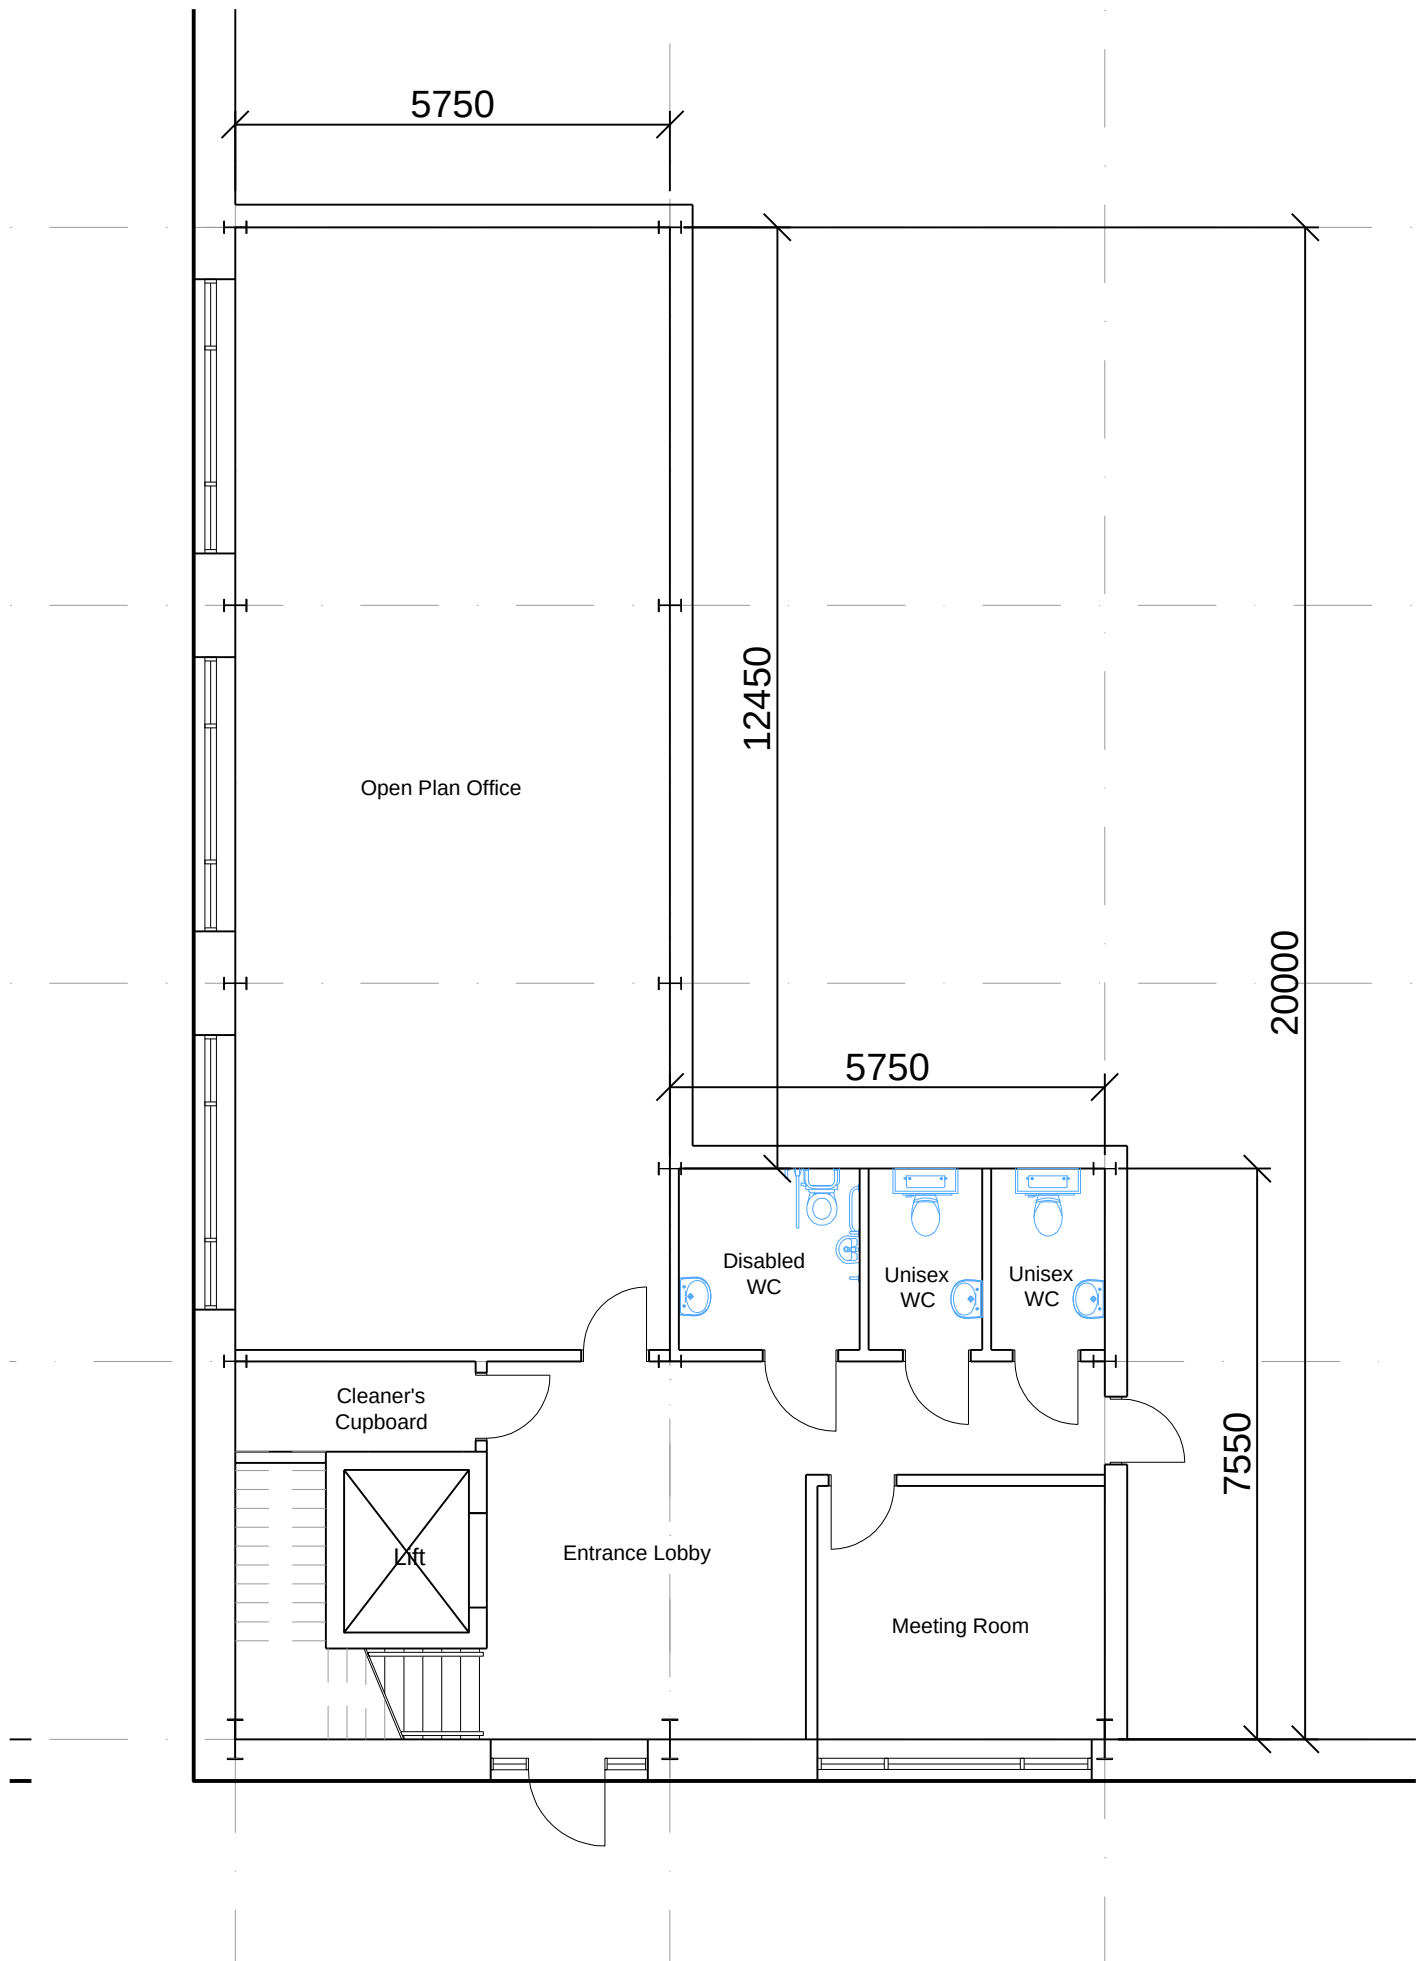

GROUND FLOOR OFFICE

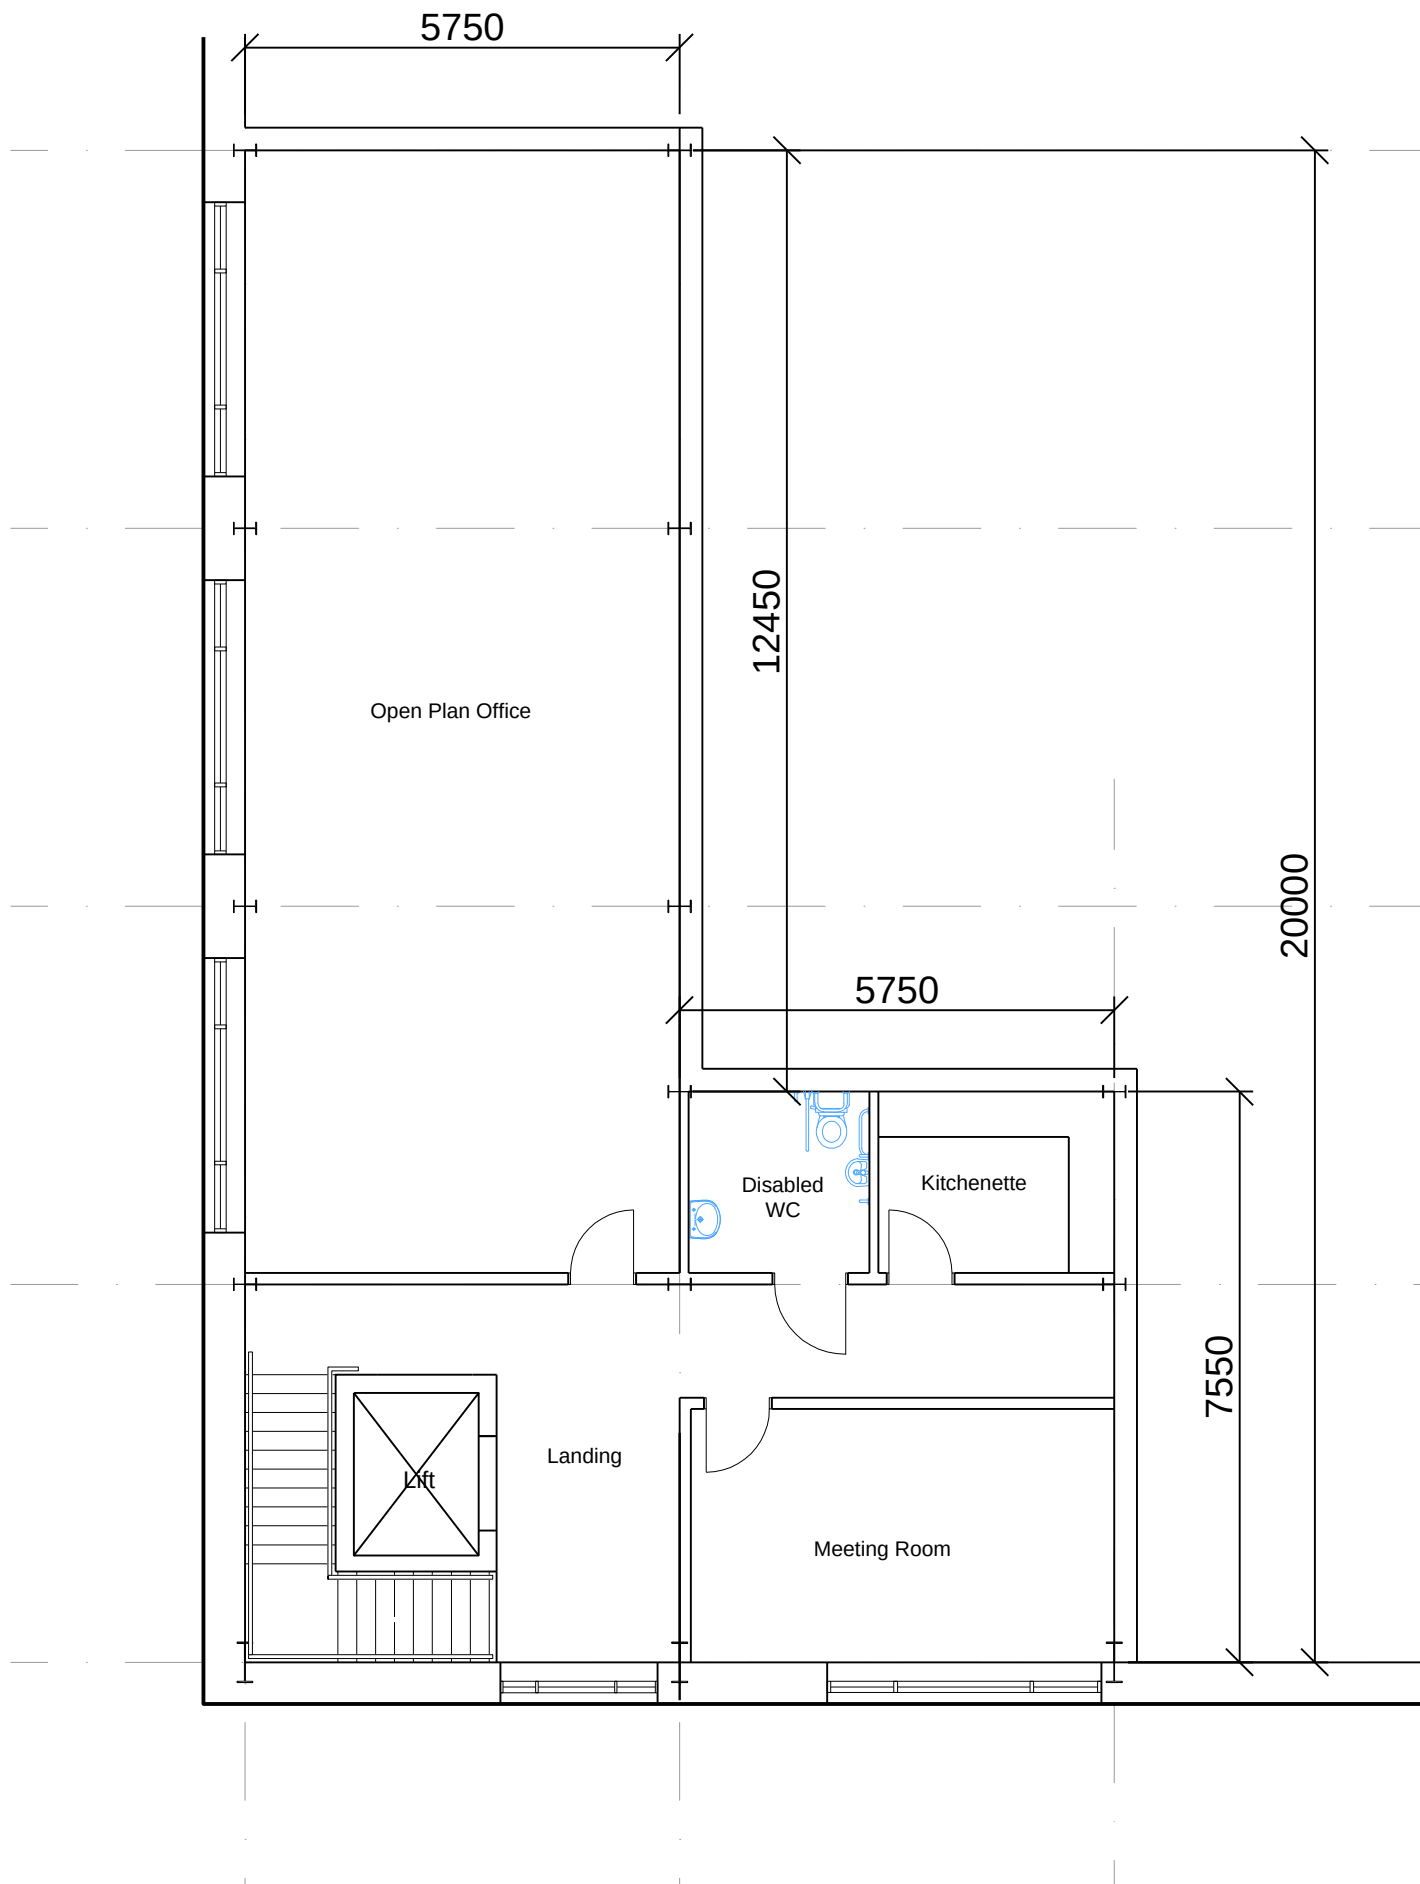

FIRST FLOOR OFFICE

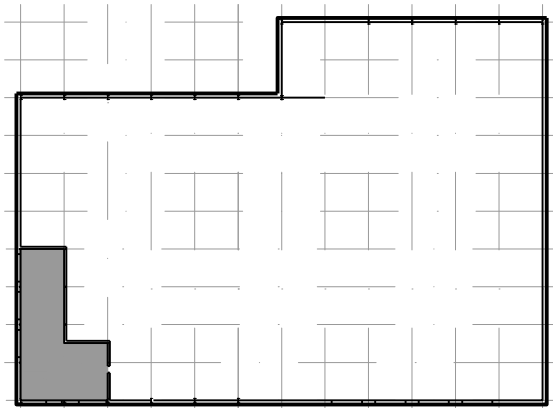

OFFICE LOCATION PLAN