



• CHECK PRINTED SIZE

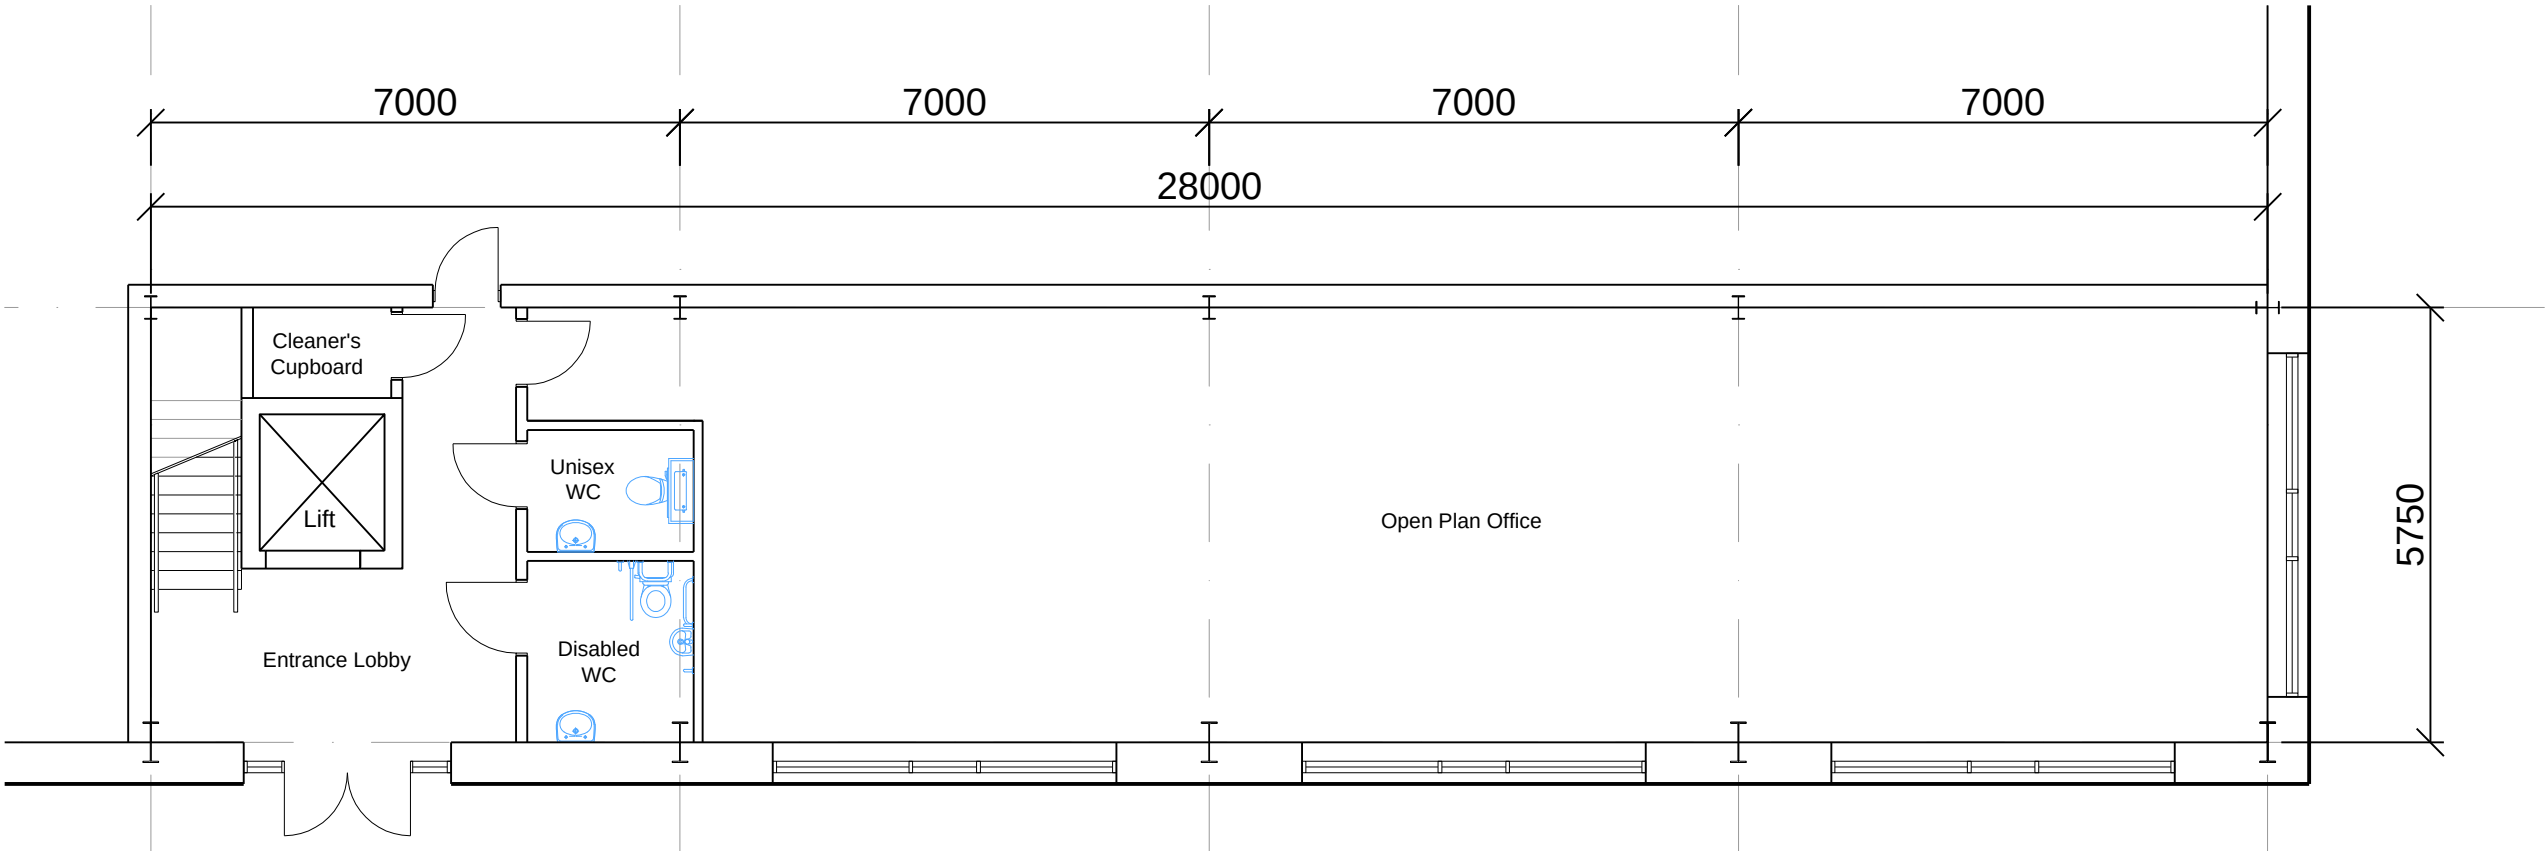


GROUND FLOOR OFFICE

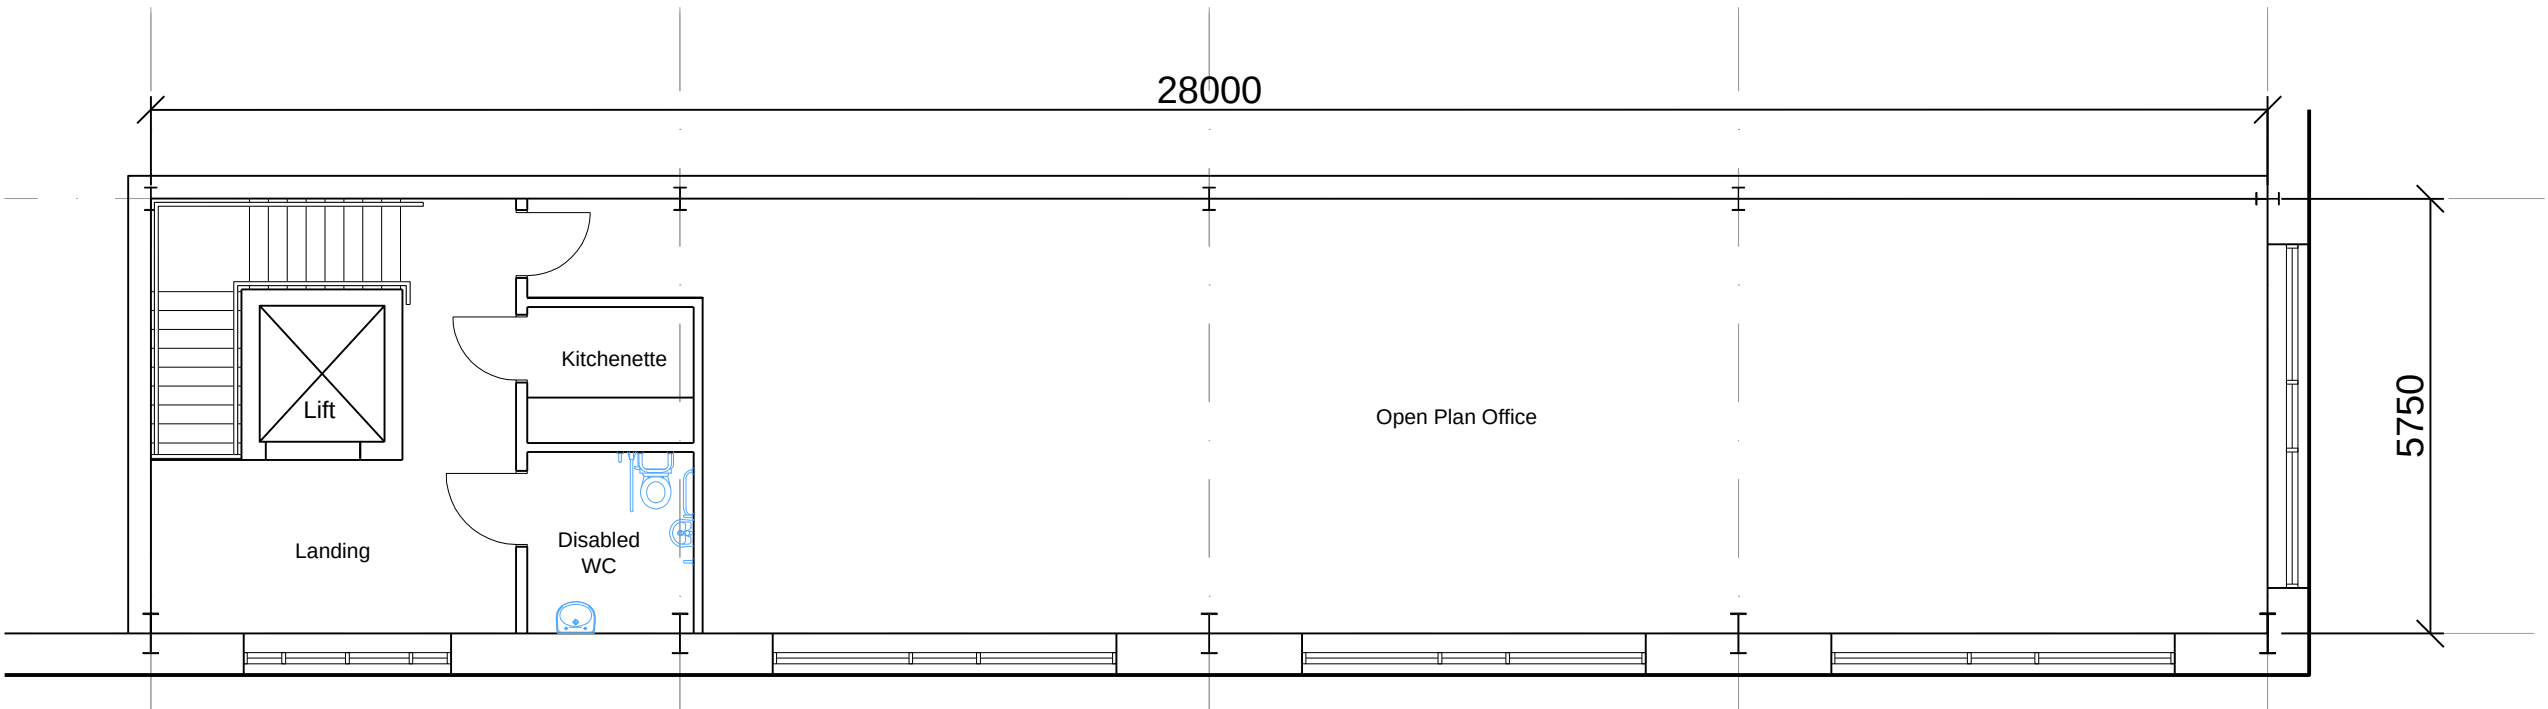

FIRST FLOOR OFFICE

UNIT 2 (B2 use)

2,818 sqm
30,333 sqft
5% office accommodation at upper floor level.

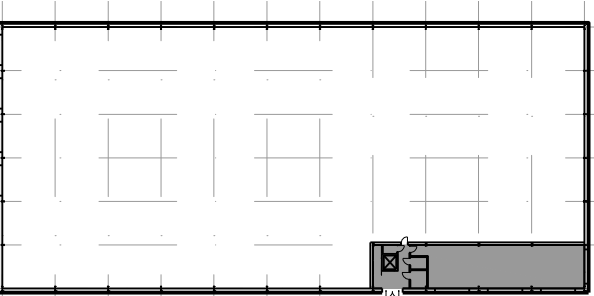

OFFICE LOCATION PLAN