



When printed correctly, at A2, this line will measure 75mm at full size

When printed correctly, at A2, this line will measure 75mm at full size


• CHECK PRINTED SIZE

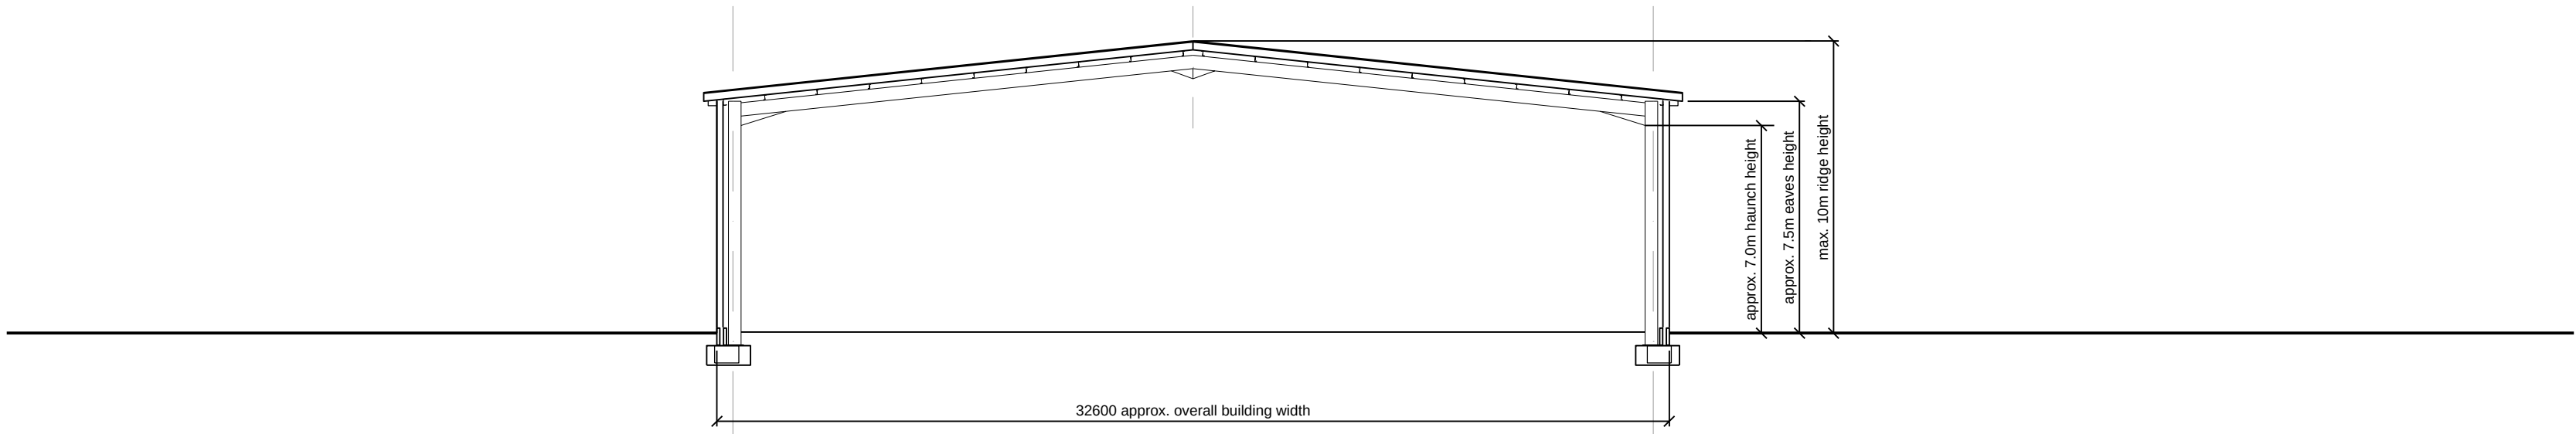

INDICATIVE SECTION

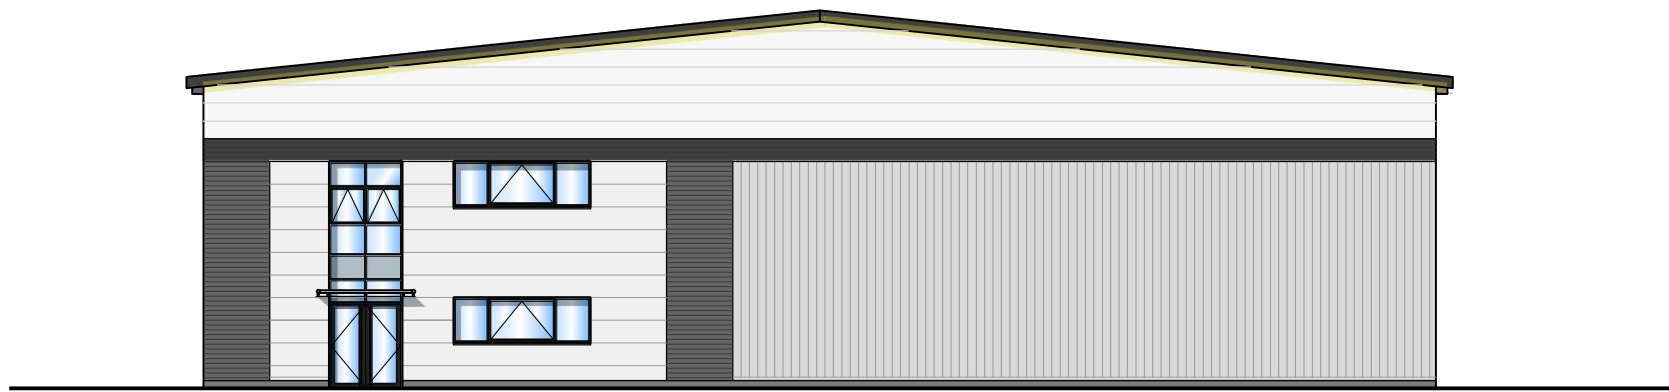

FRONT ELEVATION

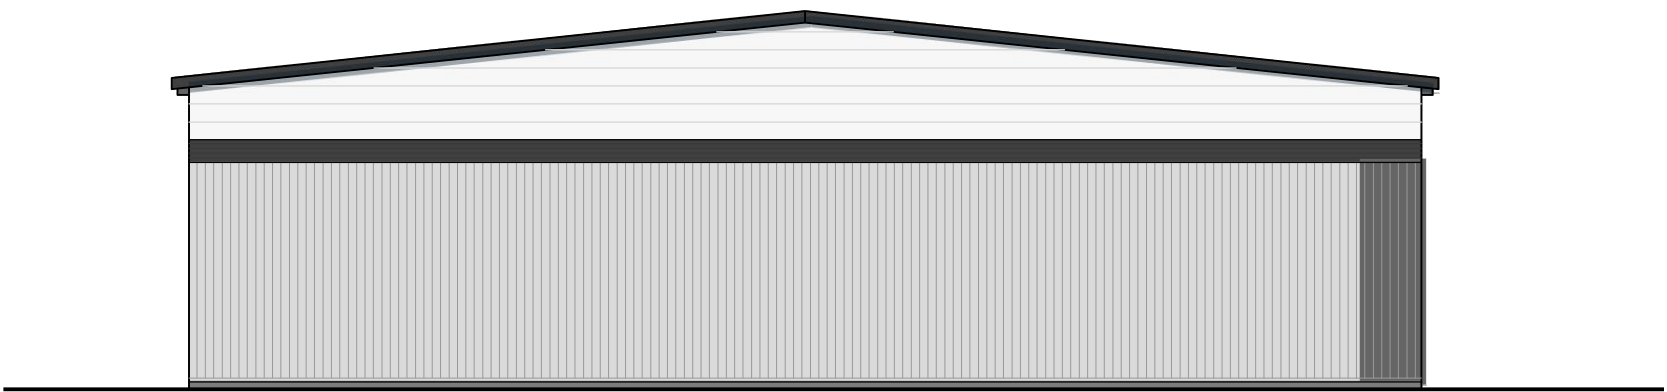

REAR ELEVATION



SIDE ELEVATION



SIDE ELEVATION