


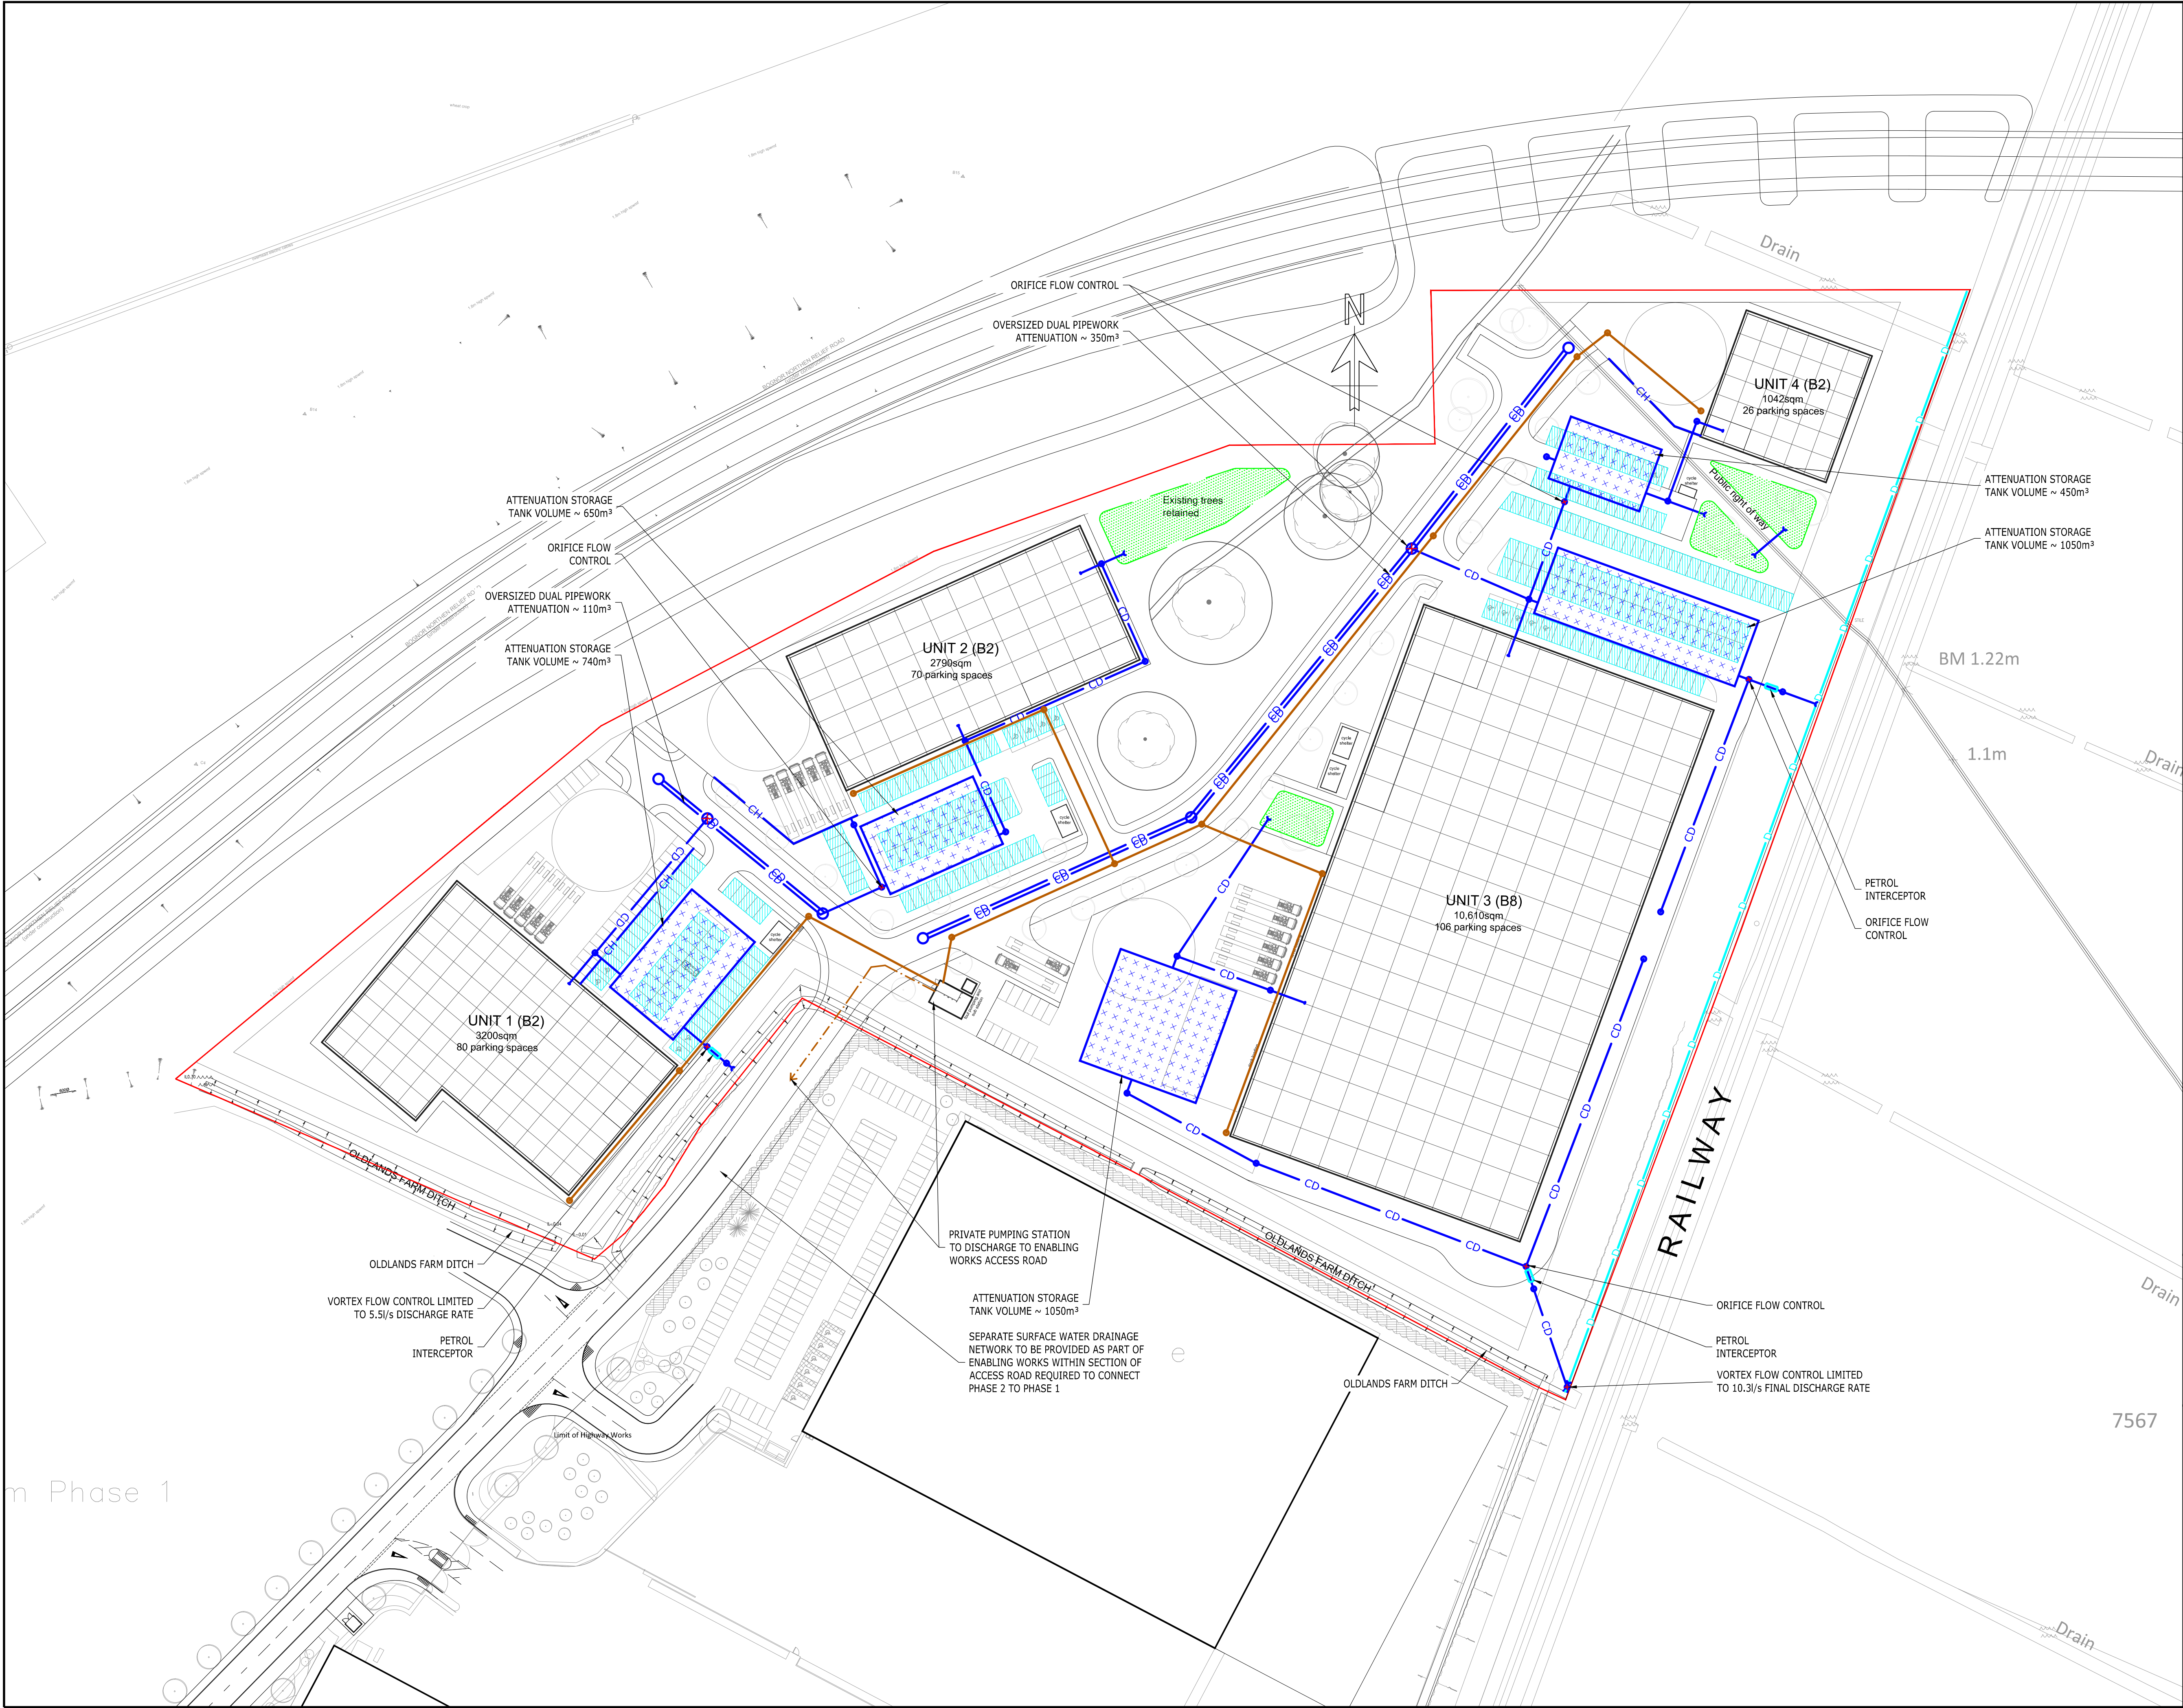

COPYRIGHT RAMBOLL UK LIMITED. ALL RIGHTS RESERVED. THIS DOCUMENT IS ISSUED FOR THE PARTY WHO COMMISSIONED IT AND FOR THE SPECIFIC PURPOSES CONNECTED WITH THE PROJECT ONLY. IT SHOULD NOT BE RELIED UPON BY ANY OTHER PARTY OR USED FOR ANY OTHER PURPOSE. RAMBOLL ACCEPTS NO RESPONSIBILITY OR LIABILITY WHICH MAY ARISE FROM RELIANCE OR USE OF THIS DOCUMENT OR THE DATA CONTAINED HEREIN BY ANY OTHER PARTY OR FOR ANY OTHER PURPOSE.

- NOTES
- DO NOT SCALE FROM THIS DRAWING.
 - ALL DIMENSIONS ARE MILLIMETRES U.N.O.
 - ALL LEVELS ARE IN METRES ABOVE ORDNANCE DATUM U.N.O.
 - THIS DRAWING IS TO BE READ IN CONJUNCTION WITH ALL RELEVANT ARCHITECTS AND ENGINEERS DRAWINGS AND SPECIFICATIONS.
 - CONNECTIONS FROM BUILDINGS TO BE INCORPORATED FOLLOWING DETAILED DESIGN OF RAIN WATER AND SEWER DOWN POINT LOCATIONS AND THEREFORE CONNECTIONS SHOWN ARE INDICATIVE ONLY.
 - ADDITIONAL GULLIES, LINEAR CHANNELS AND MANHOLES TO BE ADDED SUBJECT TO COORDINATION WITH DETAILED EXTERNAL LEVELS DESIGN AND ARE OMITTED AT THIS STAGE.

KEY:

	ATTENUATION TANK/CRATES
	PERMEABLE PAVING WITH TANKED STORAGE
	SUDS ATTENUATION
	POND/OVERFLOW FLOOD STORAGE
	SURFACE WATER DITCH
	LINEAR CHANNEL
	SURFACE WATER CARRIER DRAIN
	FOUL WATER CARRIER DRAIN
	FOUL WATER RISING MAIN
	MANHOLE/CHAMBER
	FLOW CONTROL CHAMBER
	PETROL INTERCEPTOR
	HEADWALL

P01	PLANNING	11/04 2018	CL	MRD
Rev	Description	Date	By	App
			Chk	

PLANNING

PHASE 2
OLDLANDS FARM
BOGNOR REGIS

RAMBOLL

tel 023 8081 7500 fax 023 8081 7600 southampton@ramboll.co.uk
www.ramboll.co.uk

DRAINAGE STRATEGY			
Project No:	Scale (@A1):	Drawn:	Date:
1620003993	1:750	JAC	APR.18
Drawing No:	Rev:		
RAM-0500-02-DR-CR-00001	P01		